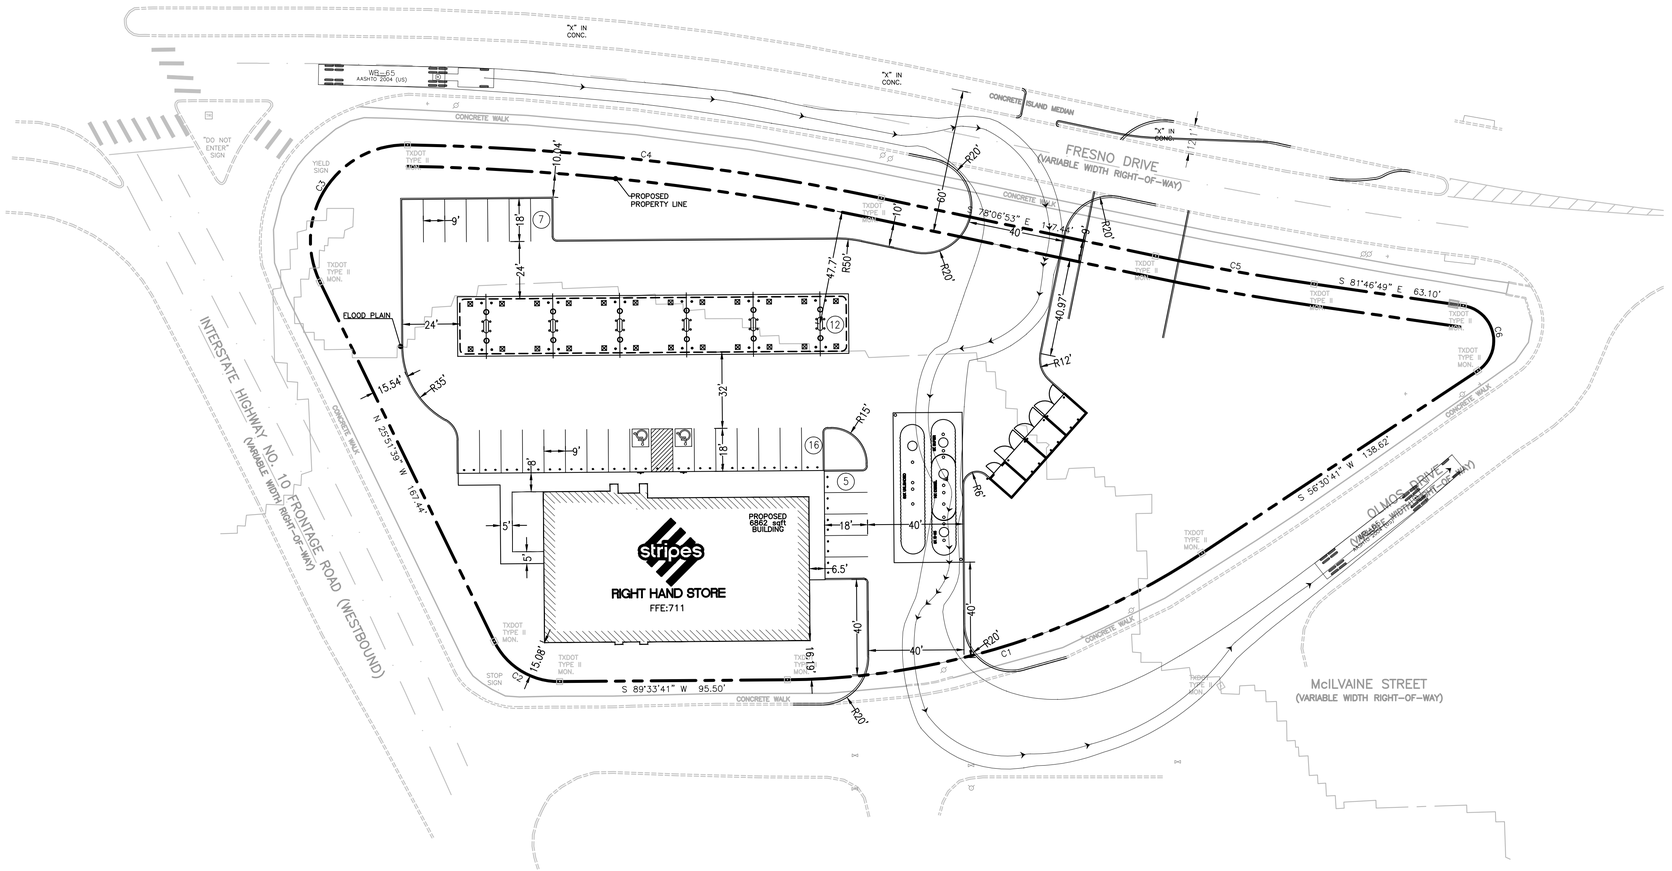

GRAPHIC SCALE

30 0 15 30 60 120

(IN FEET)
1 inch = 30 ft.

LEGEND:

- PROPERTY LINE
- INTEGRAL CONCRETE CURB
- (#) PROPOSED PARKING STALL COUNT
- PROPOSED CONCRETE WHEEL STOP
- PROPOSED PIPE BOLLARD
- PROPOSED SIGN
- PROPOSED LIGHT POLE

PARKING INFORMATION:

DESCRIPTION	BUILDING AREA (S.F.)	REQUIRED: RATIO	SPACES: REGULAR	ACCESSIBLE	VAN ACCESSIBLE	TOTAL
SUNOCO STRIPES	6850 S.F.	/250 S.F.				
		1	—	—	—	—
STALL DIMENSIONS:		PROVIDED:				
9'X18'		RATIO /____ S.F.	SPACES: REGULAR	ACCESSIBLE	VAN ACCESSIBLE	TOTAL
		1	38	1	1	40

GreenbergFarrow
COA#:
5500 Democracy Dr. Suite 125
Plano, TX 75024
t: 972 514 7641

PROJECT TEAM

COPYRIGHT NOTICE
This drawing is the property of the above referenced Professional and is not to be used for any purpose other than the specific project and site named herein, and cannot be reproduced in any manner without the express written permission from the Professional

ISSUE/REVISION RECORD

DATE	DESCRIPTION
12-01-16	REV. CSP 8.0

PROFESSIONAL IN CHARGE
PROFESSIONAL ENGINEER
LICENSE NO.
PROJECT MANAGER
ROBERT FIESTER
QUALITY CONTROL
ROBERT FIESTER
DRAWN BY
GERARDO MONSIVAIS

PROJECT NAME
STRIPES

SAN ANTONIO
TEXAS
HIGHWAY 10 & FRESNO DR

PROJECT NUMBER
20160687

SHEET TITLE
SITE PLAN OPTION #8

SHEET NUMBER
C1.0