Z2016134

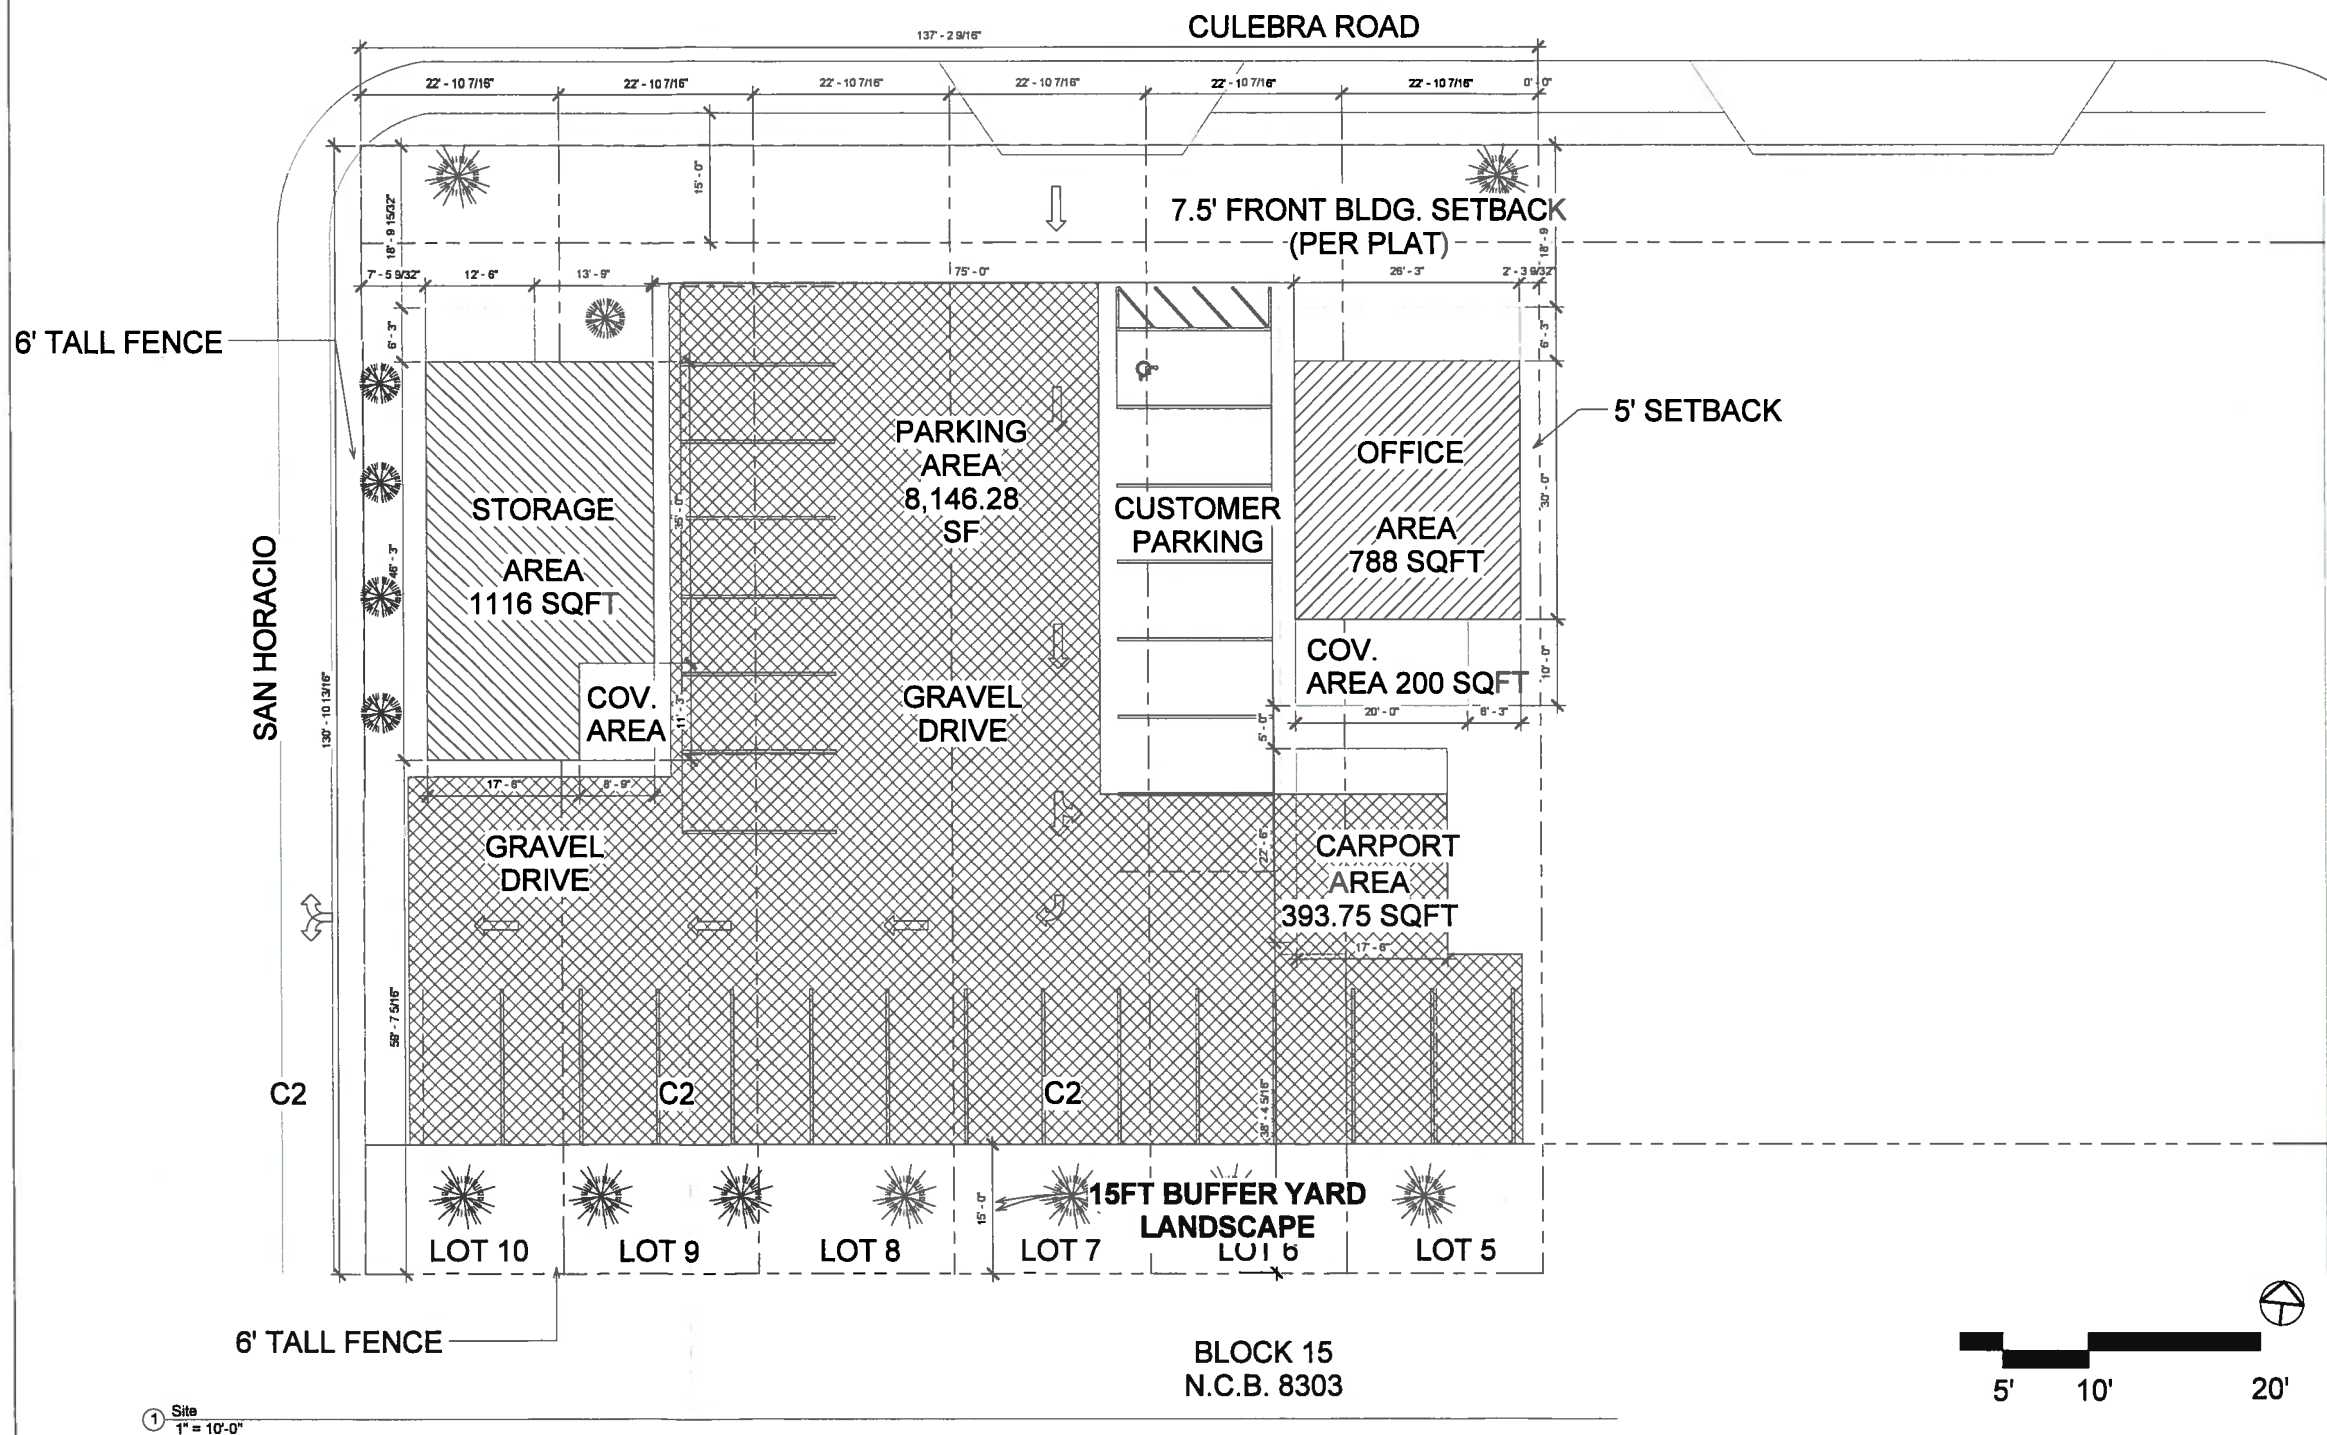

① Site
1" = 10'-0"

THE FOLLOWING STATEMENT: JOHNNY & SANDRA CASTILLO TRUST, THE PROPERTY OWNER, ACKNOWLEDGE THAT THIS SITE PLAN SUBMITTED FOR THE PURPOSE OF REZONING THIS PROPERTY IS IN ACCORDANCE WITH ALL APPLICABLE PROVISIONS OF THE UNIFIED DEVELOPMENT CODE. ADDITIONALLY, I UNDERSTAND THAT CITY COUNCIL APPROVAL OF A SITE PLANING CONJUNCTION WITH A REASONING CASE DOES NOT RELIEVE ME FROM ADHERENCE TO ANY/ALL CITY ADOPTED CODES AT THE TIME OF PLAN SUBMITTAL FOR BUILDING PERMITS.

PARKING AREA
8,146.28 SF
PARKING- 30 SPACES
1 HANDICAP SPACE
C

C-2 CD
CONDITIONAL USE
FOR AUTO SALES

No.	Description	Date

JOHNNY & SANDRA CASTILLO TRUST

CULEBRA PROPERTY

Project number	Project Number
Date	Issue Date
Drawn by	Author
Checked by	Checker

A101

Scale 1" = 10'-0"

3/22/2016 11:57:58 PM