Z2017184

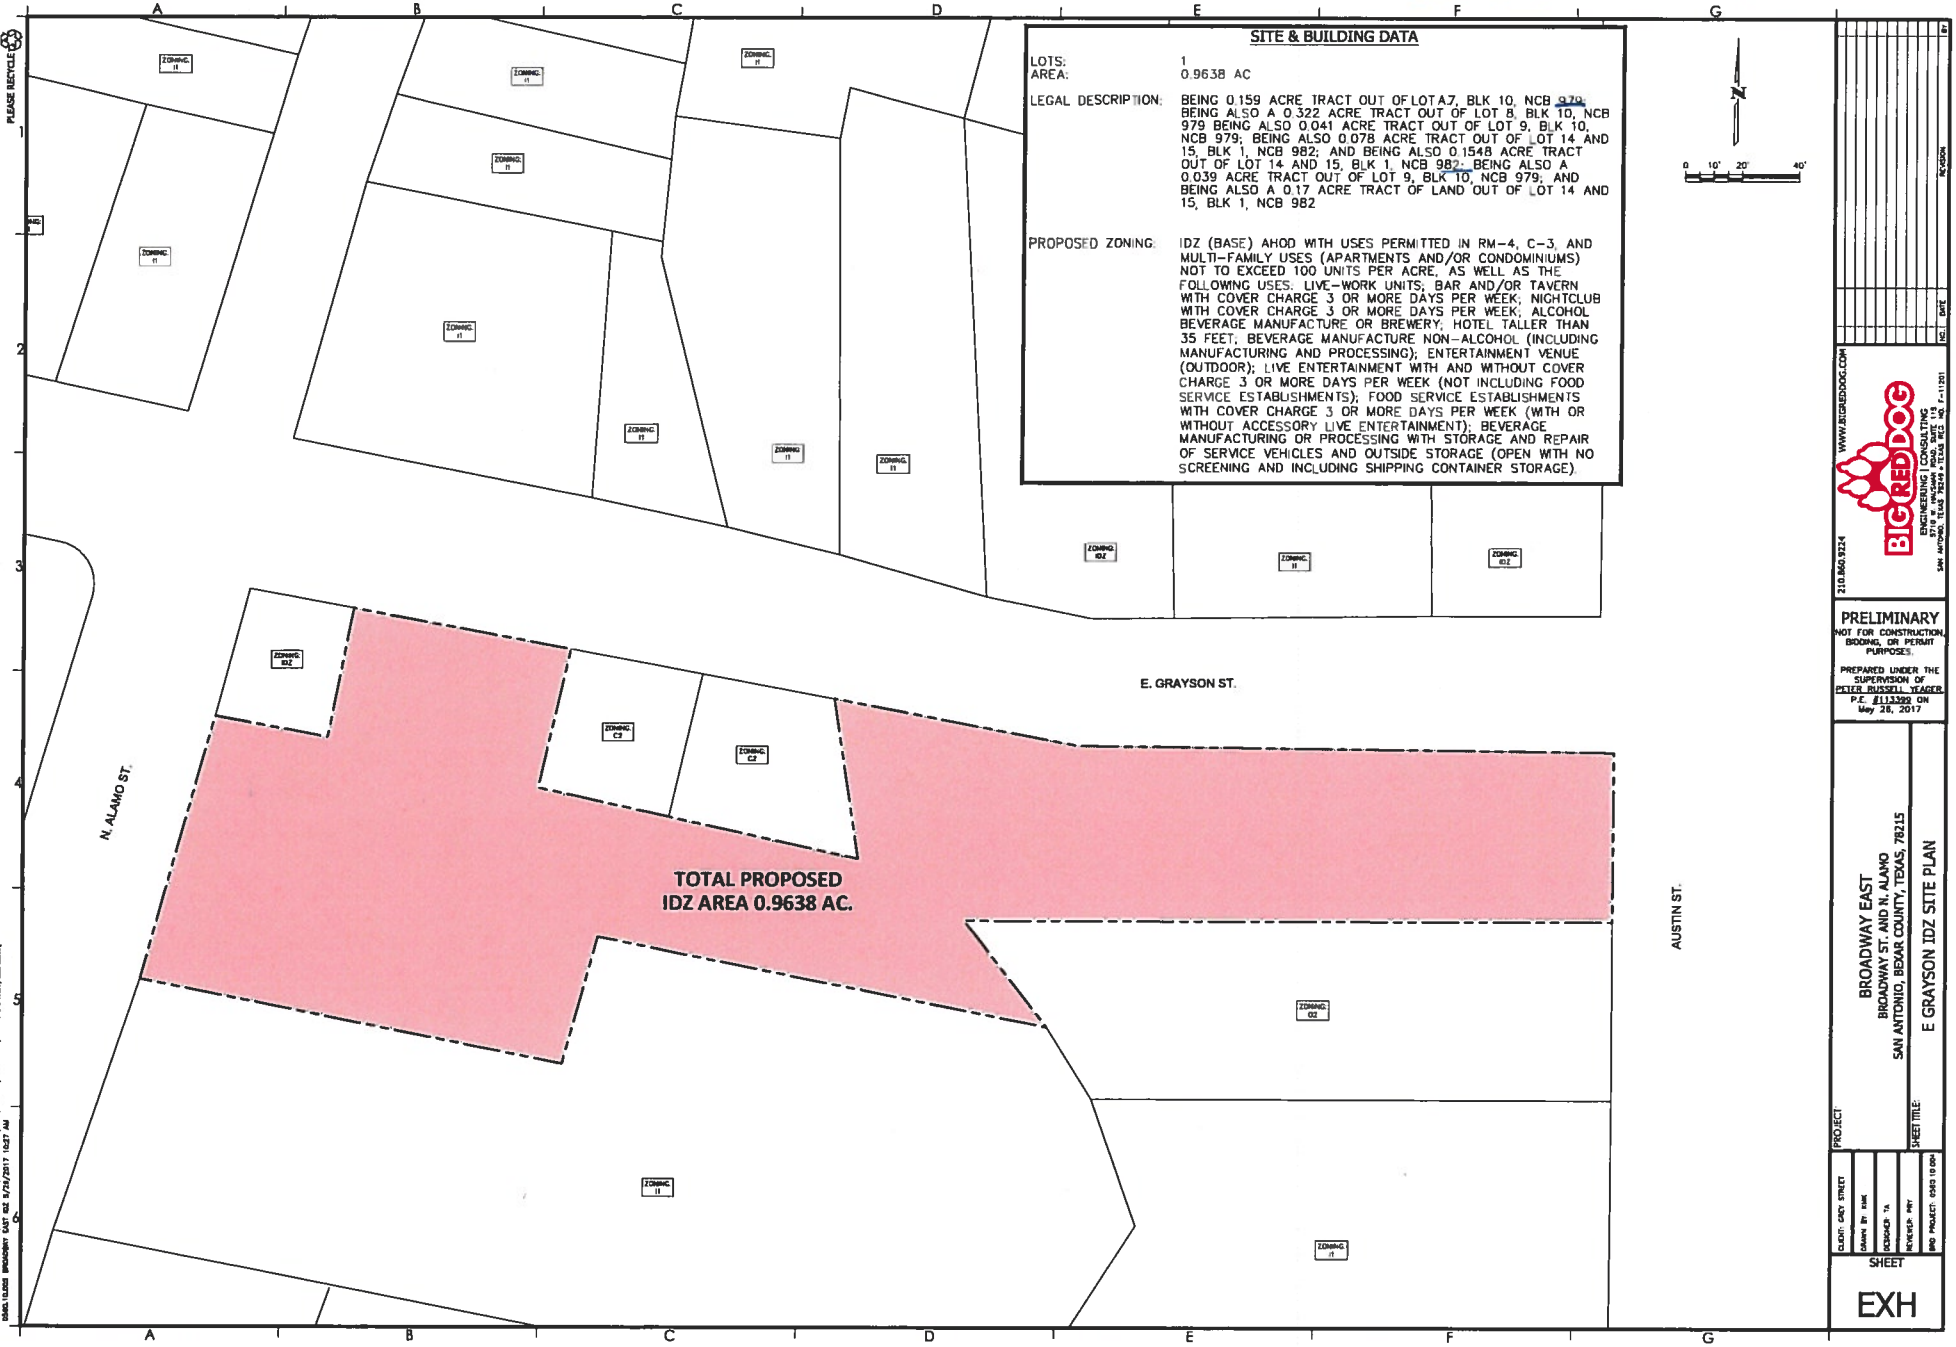


PLEASE RECYCLE

WWW.BIGREDDOG.COM
210.860.9224
BIG RED DOG
ENGINEERING | CONSULTING
TBPE FIRM REGISTRATION #14309 TBPLS FIRM REGISTRATION #101201

PRELIMINARY
NOT FOR CONSTRUCTION, BIDDING, OR PERMIT PURPOSES.
PREPARED UNDER THE SUPERVISION OF PETER RUSSELL YEAGER, P.E. #113399 ON May 26, 2017

PROJECT: BROADWAY EAST
BROADWAY ST. AND N. ALAMO
SAN ANTONIO, BEXAR COUNTY, TEXAS, 78215

SHEET TITLE: E GRAYSON IDZ SITE PLAN

CLIENT: CASY STREET
DRAWN BY: RMK
CHECKED: TA
REVIEWED: PRY
BRD PROJECT: 2016 10 004

SHEET
EXH