HISTORIC AND DESIGN REVIEW COMMISSION

June 19, 2019

HDRC CASE NO:	**2019-347**
ADDRESS:	3100 HIAWATHA
LEGAL DESCRIPTION:	NCB 10833 BLK LOT TR-5
ZONING:	R-4
CITY COUNCIL DIST.:	3
APPLICANT:	Joe Cannata/RVK
OWNER:	City of San Antonio
TYPE OF WORK:	Park improvements
APPLICATION RECEIVED:	May 29, 2019
60-DAY REVIEW:	July 28, 2019
CASE MANAGER:	Adam Rajper

REQUEST:

The applicant is requesting a Certificate of Appropriateness for approval to carry out the following park improvements:

1. Install a fabric shade canopy with lighting over the existing basketball court.
2. Install concrete picnic tables with fabric shade canopies.
3. Construct a concrete trail connecting the Senior Center to the existing east/west trail.
4. Add solar pedestrian lighting along the existing trail segment.

APPLICABLE CITATIONS:

UDC Sec. 35-641. - Design Considerations for Historic and Design Review Commission Recommendations.
In reviewing an application, the historic and design review commission shall be aware of the importance of attempting to find a way to meet the current needs of the City of San Antonio, lessee or licensee of public property. The historic and design review commission shall also recognize the importance of recommending approval of plans that will be reasonable to implement. The best urban design standards possible can and should be employed with public property including buildings and facilities, parks and open spaces, and the public right-of-way. Design and construction on public property should employ such standards because the use of public monies for design and construction is a public trust. Public commitment to quality design should encourage better design by the private sector. Finally, using such design standards for public property improves the identity and the quality of life of the surrounding neighborhoods.

UDC Sec 35-642. – New Construction of Buildings and Facilities:
In considering whether to recommend approval or disapproval of a certificate, the historic and design review commission shall be guided by the following design considerations. These are not intended to restrict imagination, innovation or variety, but rather to assist in focusing on design principles, which can result in creative solutions that will enhance the city and its neighborhoods. Good and original design solutions that meet the individual requirements of a specific site or neighborhood are encouraged and welcomed.
(a) Site and Setting.
(1) Building sites should be planned to take into consideration existing natural climatic and topographical features. The intrusive leveling of the site should be avoided. Climatic factors such as sun, wind, and temperature should become an integral part of the design to encourage design of site-specific facilities which reinforces the individual identity of a neighborhood and promotes energy efficient facilities.
(2) Special consideration should be given to maintain existing urban design characteristics, such as setbacks, building heights, streetscapes, pedestrian movement, and traffic flow. Building placement should enhance or create focal points and views. Continuity of scale and orientation shall be emphasized.
(3) Accessibility from streets should be designed to accommodate safe pedestrian movement as well as vehicular traffic. Where possible, parking areas should be screened from view from the public right-of-way by attractive fences, berms, plantings or other means.
(4) Historically significant aspects of the site shall be identified and if possible incorporated into the site design. Historic relationships between buildings, such as plazas or open spaces, boulevards or axial relationships should be maintained.
(b) Building Design.
(1) Buildings for the public should maintain the highest quality standards of design integrity. They should elicit a pride of ownership for all citizens. Public buildings should reflect the unique and diverse character of San Antonio

and should be responsive to the time and place in which they were constructed.
(2) Buildings shall be in scale with their adjoining surroundings and shall be in harmonious conformance to the identifying quality and characteristics of the neighborhood. They shall be compatible in design, style and materials. Reproductions of styles and designs from a different time period are not encouraged, consistent with the secretary of the interior's standards. Major horizontal and vertical elements in adjoining sites should be respected.
(3) Materials shall be suitable to the type of building and design in which they are used. They shall be durable and easily maintained. Materials and designs at pedestrian level shall be at human scale, that is they shall be designed to be understood and appreciated by someone on foot. Materials should be selected that respect the historic character of the surrounding area in texture, size and color.
(4) Building components such as doors, windows, overhangs, awnings, roof shapes and decorative elements shall all be designed to contribute to the proportions and scale of their surrounding context. Established mass/void relationships shall be maintained. Patterns and rhythms in the streetscape shall be continued.
(5) Colors shall be harmonious with the surrounding environment, but should not be dull. Choice of color should reflect the local and regional character. Nearby historic colors shall be respected.
(6) Mechanical equipment or other utility hardware should be screened from public view with materials compatible with the building design. Where possible, rooftop mechanical equipment should be screened, even from above. Where feasible, overhead utilities should also be underground or attractively screened. Exterior lighting shall be an integral part of the design. Interior lighting shall be controlled so that the spillover lighting onto public walkways is not annoying to pedestrians.
(7) Signs which are out of keeping with the character of the environment in question should not be used. Excessive size and inappropriate placement on buildings results in visual clutter. Signs should be designed to relate harmoniously to exterior building materials and colors. Signs should express a simple clear message with wording kept to a minimum.
(8) Auxiliary design. The site should take into account the compatibility of landscaping, parking facilities, utility and service areas, walkways and appurtenances. These should be designed with the overall environment in mind and should be in visual keeping with related buildings, structures and places.

FINDINGS:

a. The property located at 3100 Hiawatha, southeast of Downtown, is a public park with the common name of Southside Lions Park. The applicant is requesting approval to carry out various park improvements.
b. FABRIC CANOPY – The applicant has proposed to install a fabric shade canopy with lighting over the existing basketball court. Staff finds the proposal consistent with the UDC.
c. PICNIC TABLES – The applicant has proposed to install concrete picnic tables with fabric shade canopies. Staff finds the proposal consistent with the UDC.
d. CONCRETE TRAIL – The applicant has proposed to construct a concrete trail connecting the Senior Center to the existing east/west trail. Staff finds the proposal consistent with the UDC.
e. LIGHTING – The applicant has proposed to add solar pedestrian lighting along the existing trail segment. Staff finds the proposal consistent with the UDC.
f. ARCHAEOLOGY – The project shall comply with all federal, state, and local laws, rules, and regulations regarding archaeology.

RECOMMENDATION:

Staff recommends approval of the proposed park improvements based on findings a through f with the following stipulation:

i. That the applicant coordinate with the City Arborist’s office to develop a comprehensive tree preservation plan.
ii. ARCHAEOLOGY – The project shall comply with all federal, state, and local laws, rules, and regulations regarding archaeology.

3100 Hiawatha

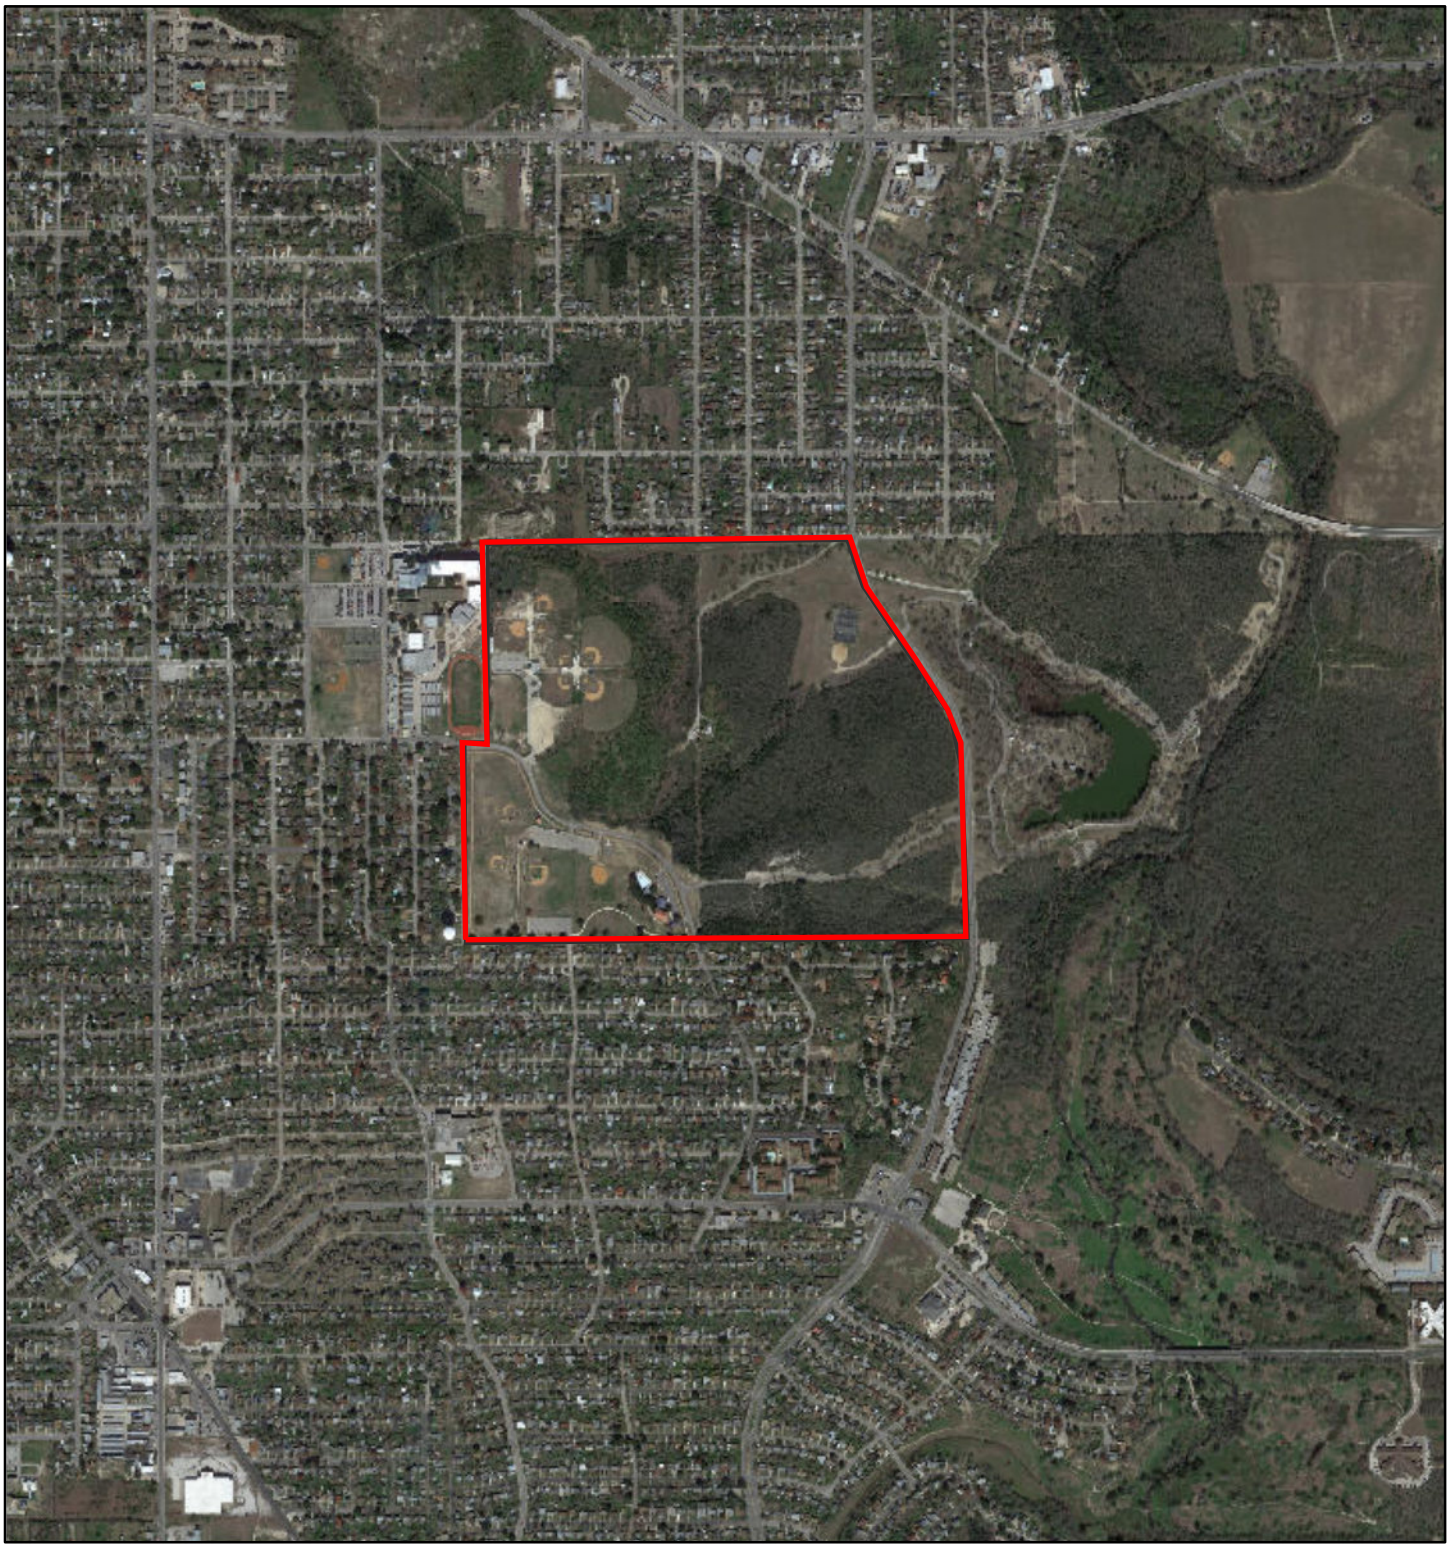

June 11, 2019

User drawn lines

1:16,000

0 0.125 0.25 0.5 mi

0 0.2 0.4 0.8 km

City of San Antonio GIS
Copyright 6-11-2019

Highlands High School
Eastview Cemetery
3100 Hiawatha Street
South Side Lions
Swimming Pool

Untitled Map
Legend
Arrid Rd
Hiawatha St
Meadowlark Ave
Pecan Valley Dr
Southside Lions Park
Stringfellow St
Kashmuir Pl
Google Earth
N
1000 ft

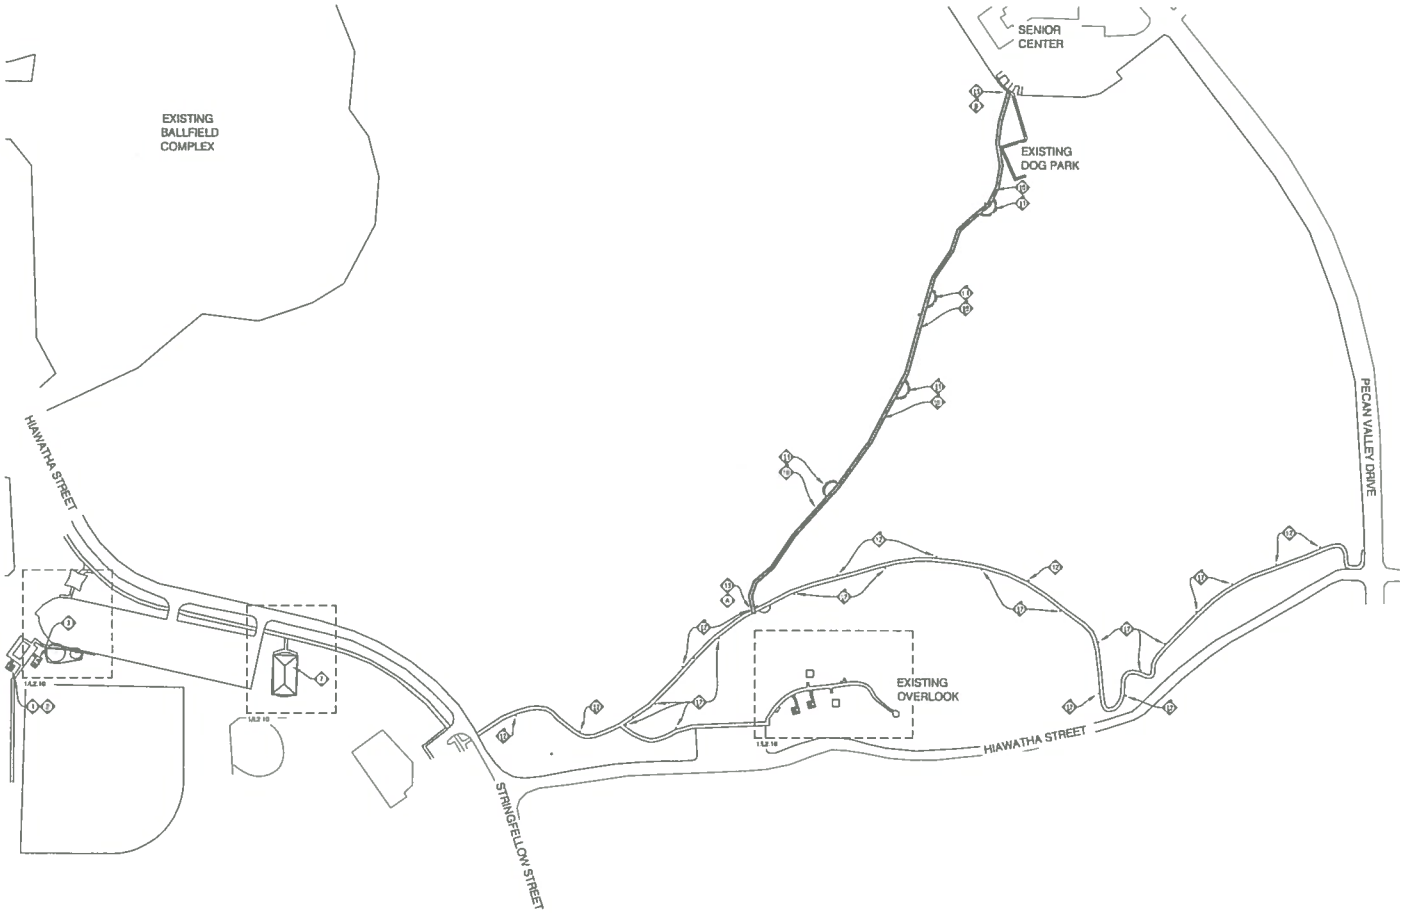

PLAN NORTH

TRUE NORTH

1 OVERALL SITE PLAN

1" = 120'-0"

WAYFINDING KEYNOTE LEGEND

1. TRAIL INTERSECTION WAYFINDING MARKER
2. SENIOR CENTER WAYFINDING MARKER

KEYNOTE LEGEND

1. STANDARD PICNIC UNIT; REF. DTL 3/L3.10
2. PICNIC UNIT CANOPY; REF. DTL 3/L3.20
3. DOUBLE PICNIC UNIT; REF. DTL 3/L3.10
4. LITTER / RECYCLING UNIT; REF. DTL 3/L3.30
5. PICNIC TABLE & BENCHES; REF. DTL 3/L3.30
6. STANDARD GRILL UNIT; REF. DTL 3/L3.50
7. BASKETBALL COURT CANOPY; REF. DTL 1/L3.30
8. LARGE PAVILION; REF. DTL 2/L3.35
9. 6' WIDE CONCRETE SIDEWALK; REF. CIVIL
10. 8' WIDE CONCRETE TRAIL; REF. CIVIL
11. TRAIL HOOD; REF. DTL 3/L3.30
12. TRAIL LIGHTING; REF. MEP
13. SIGNAGE; REF. DTL 3/L3.30

PRELIMINARY
Not Design Document indicates the design concept and the general scope of the project. It is incomplete and may not be used for regulatory approval, permit, or construction.

RVK Landscape Architects

TCI

Date:	Revisions/Submissions

CITY OF SAN ANTONIO
TRANSPORTATION AND CAPITAL IMPROVEMENTS
VERTICAL DIVISION
MUNICIPAL PLAZA BUILDING 114 W. COMMERCE
SAN ANTONIO, TX 78205
TEL (210) 207-2979 FAX (210) 207-2197

SOUTHSIDE LIONS PARK IMPROVEMENTS
3100 HIAWATHA
SAN ANTONIO, TEXAS
OVERALL SITE PLAN

L / 2.00

75% CONSTRUCTION DRAWINGS

Designed By:	JC
Drawn By:	JC
Date:	03-22-2019
Project No.:	17098.A
Filename:	SL-200.dwg

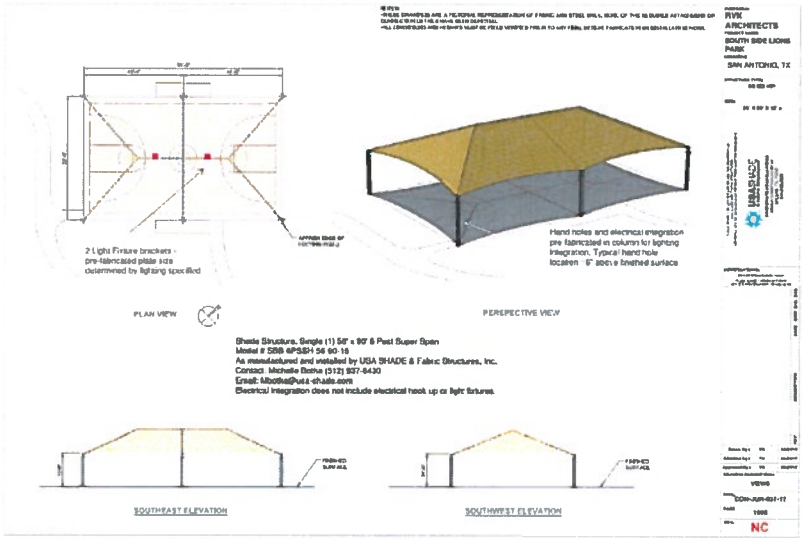

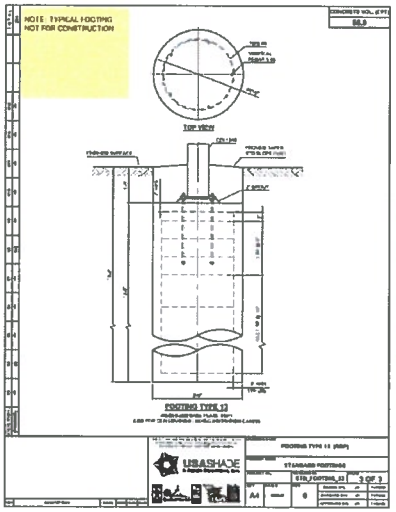

DESIGN INTENT IMAGE & PHOTO ABOVE REPRESENTS A 54'x90' BASKETBALL SUPER SPAN SHADE CANOPY MANUFACTURED BY USA SHADE
LOCAL REPRESENTATIVE: MICHELLE BOTHA, (512) 937-6430, MBOTHA@USA-SHADE.COM

1 SHADE CANOPY DESIGN INTENT - PICNIC UNIT
STEEL FRAME, FABRIC CANOPY - OR APPROVED SUBSTITUTE
N.T.S.

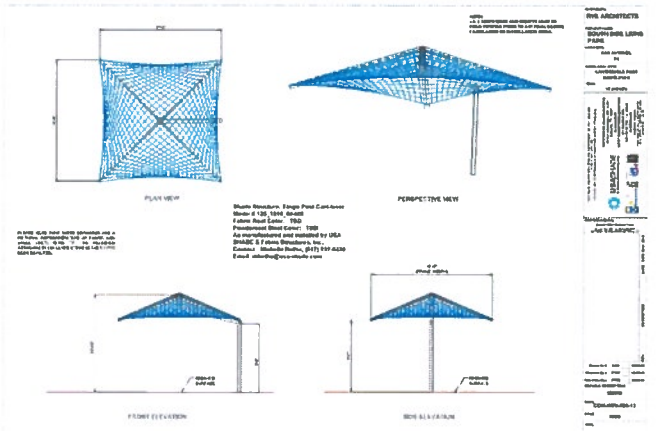

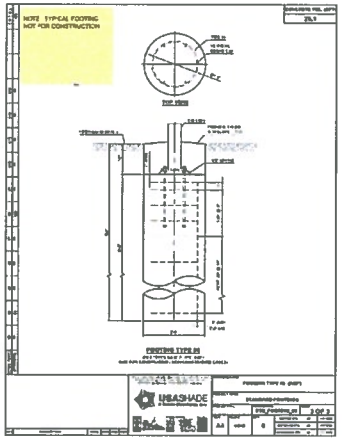

2 SHADE CANOPY DESIGN INTENT - PICNIC UNIT
STEEL FRAME, FABRIC CANOPY - OR APPROVED SUBSTITUTE
N.T.S.

DESIGN INTENT: IMAGE & PHOTO ABOVE REPRESENTS A 16'x16' SINGLE POST CANTILEVER SHADE CANOPY MANUFACTURED BY USA SHADE
LOCAL REPRESENTATIVE: MICHELLE BOTHA, (512) 937-6430, MBOTHA@USA-SHADE.COM

PRELIMINARY
Not Design Document indicates the design concept and the general scope of the project. It is incomplete and may not be used for regulatory approval, permit, or construction.

RVK
Landscape Architects

TCI

Date	Revisions/Submissions

CITY OF SAN ANTONIO
TRANSPORTATION AND CAPITAL IMPROVEMENTS
VERTICAL DIVISION
MUNICIPAL PLAZA BUILDING 114 W. COMMERCE
SAN ANTONIO, TX 78205
TEL. (210) 207-2579 FAX (210) 207-2197

SOUTHSIDE LIONS PARK IMPROVEMENTS
3100 HIAWATHA
SAN ANTONIO, TEXAS
CONSTRUCTION DETAILS

L
3.30

75% CONSTRUCTION DRAWINGS

Designed By:	JC
Drawn By:	JC
Date:	03-22-2019
Project No.:	17098.A
Filename:	SL-300.DWG

OVERALL TRAIL KEY PLAN

SCALE: 1" = 50'

INTERIM REVIEW DOCUMENTS

RVK
Landscape Architects

TCI

Date	Revisions/Submissions

CITY OF SAN ANTONIO
TRANSPORTATION AND CAPITAL IMPROVEMENTS
VERTICAL DIVISION
MUNICIPAL PLAZA BUILDING 114 W. COMMERCE
SAN ANTONIO, TX 78205
TEL (210) 207-2879 FAX (210) 207-2197

SOUTHSIDE LIONS PARK IMPROVEMENTS
3100 HIAWATHA
SAN ANTONIO, TEXAS
OVERALL TRAIL KEY PLAN

C
1.00

Designed By:	BB
Drawn By:	BB
Date:	12-06-2018
Project No.	17098.A
Filename:	667 Site Plan.dwg

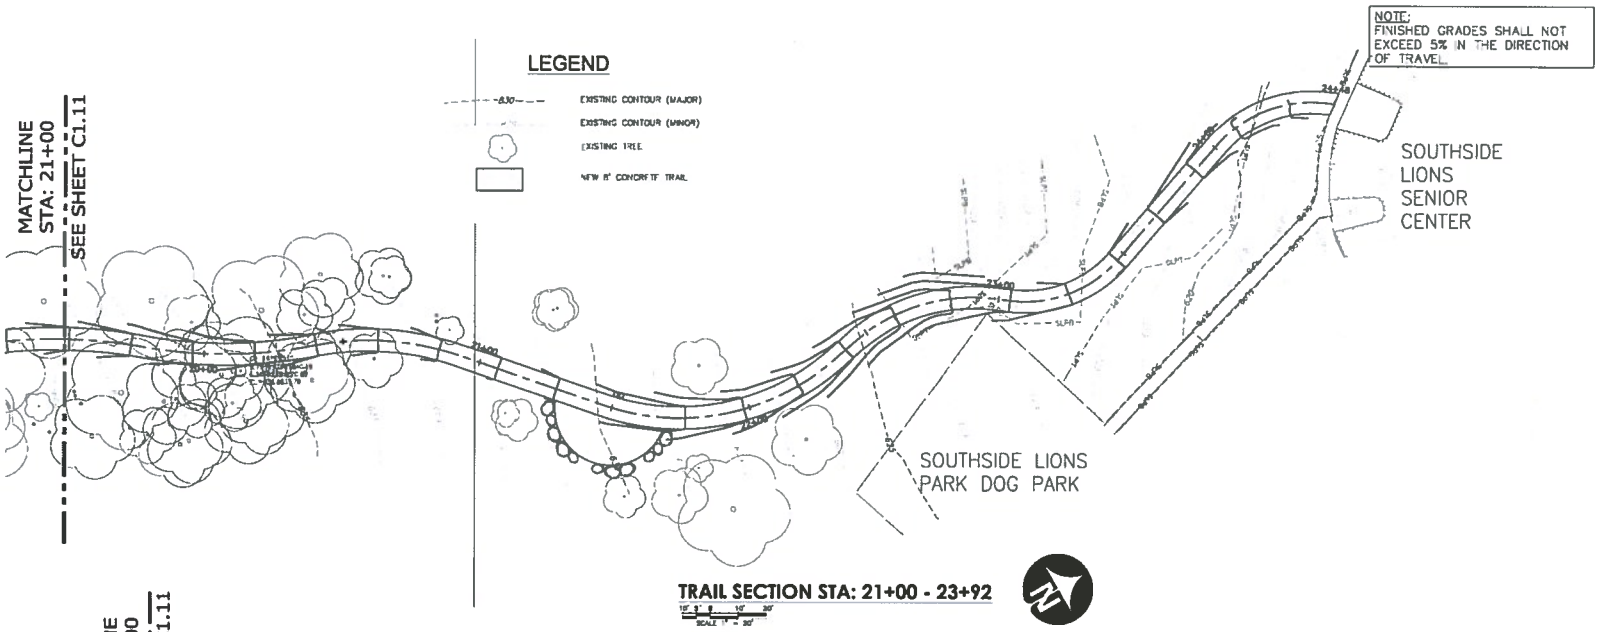

TRAIL SECTION STA: 21+00 - 23+92

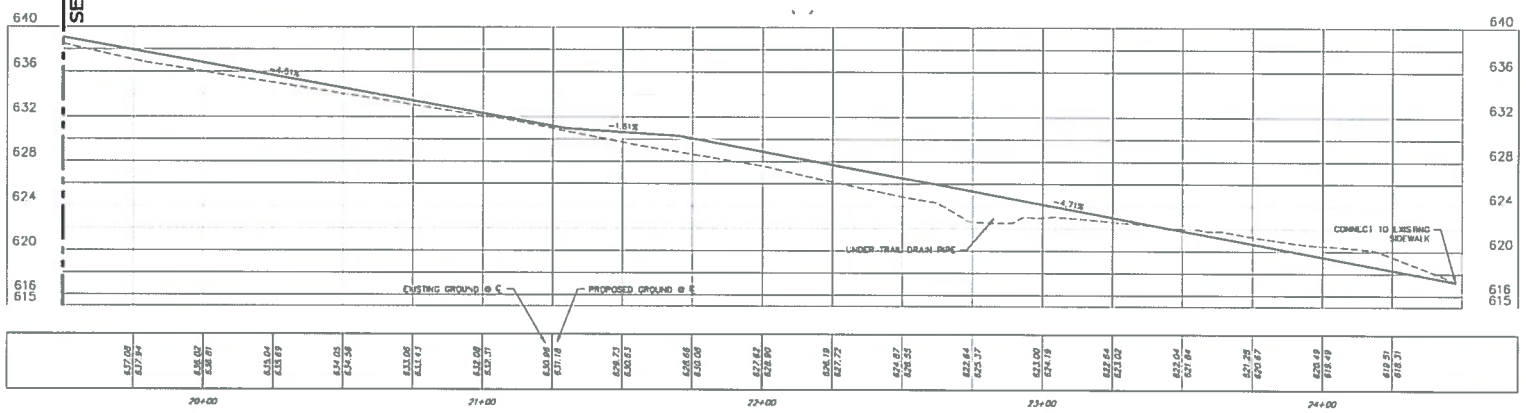

PROFILE LEGEND

EXISTING GRADE AT TRAIL CENTERLINE

PROPOSED GRADE AT TRAIL CENTERLINE

PROFILE SCALE

HORIZONTAL ~ 1" = 20'
VERTICAL ~ 1" = 5'

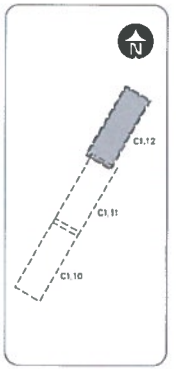

KEY MAP
N.T.S.

INTERIM REVIEW DOCUMENTS

RVK Landscape Architects

TCI

Date	Revisions/Submissions

CITY OF SAN ANTONIO
TRANSPORTATION AND CAPITAL IMPROVEMENTS
VERTICAL DIVISION
MUNICIPAL PLAZA BUILDING 114 W. COMMERCE
SAN ANTONIO, TX 78205
TEL. (210) 207-2879
FAX (210) 207-2197

SOUTHSIDE LIONS PARK IMPROVEMENTS
3100 HIAWATHA
SAN ANTONIO, TEXAS

TRAIL PLAN & PROFILE

C 1.12

Designed By:	BB
Drawn By:	BB
Date:	12-06-2018
Project No.	17098.A
Filename:	667 Trail Profile.dwg

LIGHTING FIXTURE SCHEDULE

TYPE	MANUFACTURER	CATALOG NUMBER	DESCRIPTION	LUMENS	LAMP TYPE	CCT (KELVIN)	BALLAST/DRIVER TYPE	MOUNTING	VOLTAGE	WATTAGE
A1	H.E. WILLIAMS	96-4-L110/840-HAFR DRV UNV	4' LED ENCLOSED AND GASKETED STRIP LIGHT, IMPACT RESISTANT	11,100	LED	4000K	NON-DIMMING	SURFACE	UNV	86
P1	HOWARD	SLS9304	SOLAR LED POLE LIGHT, ADJUSTABLE FIXTURE HEAD, 7 HOUR CHARGE TIME	6000	LED	4000K	0-10V	POLE	N/A	52

NOTES

1. REFER TO SPECIFICATIONS FOR ADDITIONAL INFORMATION AND REQUIREMENTS.
2. THE FIXTURES LISTED IN THE FIXTURE SCHEDULE HAVE BEEN SELECTED BASE ON A NUMBER OF FACTORS WHICH MAY OR MAY NOT BE UNIQUE TO THOSE FIXTURES. THE CONTRACTOR MAY PROPOSE SUBSTITUTIONS IN ACCORDANCE WITH THE REQUIREMENTS LISTED IN THE SPECIFICATIONS MANUAL.

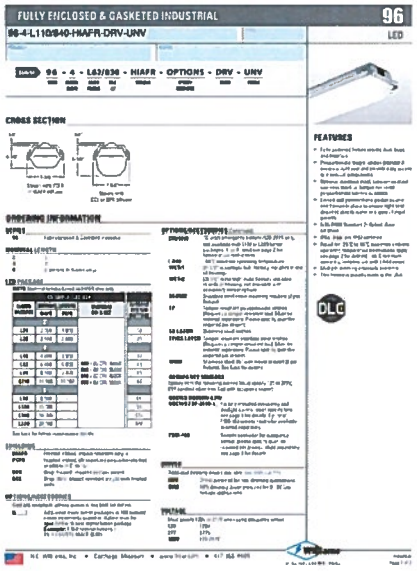

1 FIXTURE TYPE 'A1'
REFER TO SCHEDULE FOR MORE INFORMATION

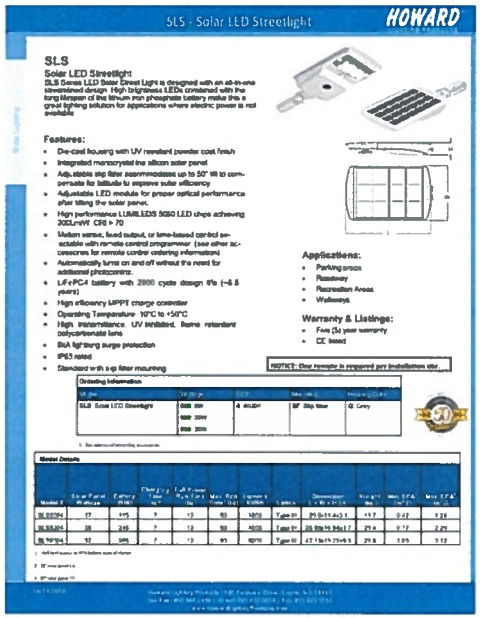

2 FIXTURE TYPE 'P1'
REFER TO SCHEDULE FOR MORE INFORMATION

ALDERSON & ASSOCIATES, INC.
MEP ENGINEERING | COMMISSIONING
7700 Torino St, Suite 101
San Antonio, TX 78279
Telephone: 210.614.1110

©2018 Alderson & Associates, Inc.

T-1008

INTERIM REVIEW ONLY
Document Incomplete; Not Intended for permit, bidding or construction.
Engineer: Dean Alderson
P.E. Reg. No. 54441
Firm: Alderson & Associates, T-1008

RVK Landscape Architects

TCI

Date	Revisions/Submissions

CITY OF SAN ANTONIO
TRANSPORTATION AND CAPITAL IMPROVEMENTS
VERTICAL DIVISION
MUNICIPAL PLAZA BUILDING 114 W. COMMERCE
SAN ANTONIO, TX 78205
TEL (210) 207 2579 FAX (210) 207 2197

SOUTHSIDE LIONS PARK IMPROVEMENTS
3100 HIAWATHA
SAN ANTONIO, TEXAS
Electrical Schedules

E 3.1

Designed By:	AAI
Drawn By:	AAI
Date:	03-22-2019
Project No.	17098.A
Filename:	

PLAN NORTH

1 ENLARGED ELECTRICAL SITE PLAN

SCALE: 1" = 50'-0"

GENERAL SITE NOTES: (APPLIES TO ELECTRICAL SITE WORK)

1. COMPLETE WORK IN ACCORDANCE WITH APPLICABLE CODES, ORDINANCES, AND INTERPRETATIONS OF AHJ.
2. COORDINATE WORK WITH OTHER TRADES AS REQUIRED TO PROVIDE COMPLETE SYSTEMS AND AVOID CONFLICTS.
3. COORDINATE WORK IN THE PARKING AND CONSTRUCTION AREAS WITH OWNER, TO AVOID CONFLICT WITH OTHER ACTIVITIES OR FUNCTIONS THAT REQUIRE ACCESS TO THE AREA.
4. COORDINATE AND SCHEDULE ELECTRICAL AND COMMUNICATION SERVICE OUTAGES TO EXISTING FACILITIES WITH OWNER IN ADVANCE OF OUTAGE.
5. COORDINATE AND SCHEDULE ALL EXCAVATION, TRENCHING, BACKFILL, CONCRETE WORK, LIGHT POLE ERECTION, AND OTHER SITE WORK WITH OWNER IN ADVANCE OF THIS WORK, GIVING SPECIAL CONSIDERATION TO WORK INVOLVING CONTROLLED ACCESS TO PARKING LOTS AND OCCUPIED AREAS.
6. REQUEST UTILITY LOCATING SERVICE TO IDENTIFY ALL UNDERGROUND UTILITIES IN THE VICINITY OF UNDERGROUND WORK. VERIFY WITH UTILITY LOCATING SERVICE THAT MARKING IS COMPLETE PRIOR TO COMMENCING WORK.
7. PROVIDE AND PLACE TEMPORARY BARRIERS, WARNING CONES AND OTHER SUITABLE DEVICES TO ASSURABLY PROTECT THE PUBLIC AND SCHOOL POPULATION FROM ALL HAZARDS PRESENTED BY THE CONSTRUCTION OF THIS PROJECT, INCLUDING, BUT NOT LIMITED TO THE FOLLOWING: STORAGE OF MATERIALS AND EQUIPMENT, OPERATION OF TRENCHING EQUIPMENT AND WORK VEHICLES, OPEN TRENCHES AND POLE BASE CORE DRILLS, EXCAVATED MATERIAL & CONCRETE DELIVERY AND POUR.
8. REVIEW PROTECTION PLAN WITH OWNER FOR APPROVAL, PRIOR TO BEGINNING WORK.
9. COORDINATE AND REVIEW DELIVERY AND PLACEMENT OF ALL ELECTRICAL MATERIALS AND EQUIPMENT TO THE SITE WITH OWNER FOR APPROVAL PRIOR TO DELIVERY.
10. COORDINATE AND REVIEW SCHEDULE AND PLACEMENT FOR EQUIPMENT OPERATION FOR PROJECT CONSTRUCTION WITH OWNER FOR APPROVAL PRIOR TO PERFORMING THIS WORK. PROTECTION OF THE PUBLIC AND SCHOOL POPULATION BY LIMITING ACCESS TO THE WORK AREAS SHALL BE REVIEWED WITH THE OWNER FOR APPROVAL.
11. LIGHT FIXTURES, WIRING DEVICES, AND EQUIPMENT SHALL BE LISTED AND LABELED BY A NRTL.
12. VOLTAGE DROP TO LAST DEVICE ON BRANCH CIRCUIT SHALL NOT EXCEED 3 PERCENT FROM PANEL. INCREASE BRANCH CIRCUIT CONDUCTOR SIZES AS REQUIRED TO ALLOW FOR CIRCUIT LENGTH.
13. MARK JUNCTION BOX COVERS USING PERMANENT MARKER INDICATING THE PANEL AND CIRCUIT NUMBERS SERVING THE JUNCTION BOX.
14. FMC OR LFMC SHALL BE USED FOR CONNECTIONS TO VIBRATION PRODUCING EQUIPMENT, SUCH AS MOTORS, TRANSFORMERS, AND HVAC EQUIPMENT. LFMC SHALL BE USED IN DAMP AND WET LOCATIONS.

KEYED NOTES: (APPLIES TO THIS SHEET) ⬡

1. PROVIDE NEW SOLAR LIGHT FIXTURE, POLE, AND POLE BASE. REFER TO LIGHT FIXTURE SCHEDULE FOR ADDITIONAL INFORMATION
2. CONTRACTOR TO PROVIDE NUMBER IDENTIFICATION ON EACH POLE LIGHT.

ALDERSON ASSOCIATES, INC
MEP ENGINEERING | COMMISSIONING
7700 Tarlne St, Suite 101
San Antonio, Tx 78229
Telephone: 210.614.1110

©2018 Alderson & Associates, Inc.

F-1008

INTERIM REVIEW ONLY
Document incomplete: Not intended for permit, bidding or construction.
Engineer: Dana Alderson
P.E. Reg. No. 94441
Firm: Alderson & Associates, F-1008

RVK Landscape Architects

TCI

Date	Revisions/Submissions

CITY OF SAN ANTONIO
TRANSPORTATION AND CAPITAL IMPROVEMENTS
VERTICAL DIVISION
MUNICIPAL PLAZA BUILDING 114 W. COMMERCE
SAN ANTONIO, TX 78205
TEL. (210) 207-2579 FAX (210) 207-2197

SOUTHSIDE LIONS PARK IMPROVEMENTS
3100 HAWATTIA
SAN ANTONIO, TEXAS
Electrical Site Plan

ES / 1.3

Designed By:	AAI
Drawn By:	AAI
Date:	03-22-2019
Project No.	17098.A
Filename:	

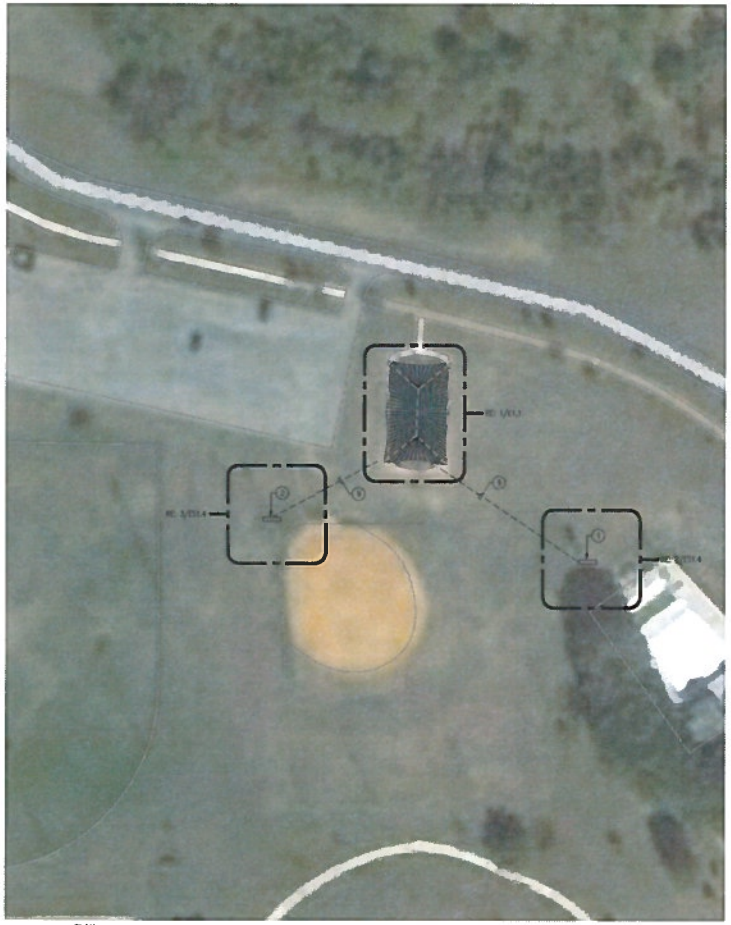

PLAN NORTH

1 ENLARGED ELECTRICAL SITE PLAN

SCALE: 1" = 50'-0"

2 EXISTING ELECTRICAL SERVICE - BASE BID

SCALE: NTS

3 EXISTING ELECTRICAL SERVICE - ALTERNATE NO. 1

SCALE: NTS

ALDERSON ASSOCIATES, INC.
MEP ENGINEERING | COMMISSIONING

7700 Tarlton St, Suite 101
San Antonio, TX 78229
Telephone: 210.614.1110

©2018 Alderson & Associates, Inc.

F-1008

INTERIM REVIEW ONLY
Document incomplete: Not intended for permit, bidding or construction.
Engineer: Dean Alderson
P.E. Reg. No. 54441
Firm: Alderson & Associates, F-1008

GENERAL SITE NOTES: (APPLIES TO ELECTRICAL SITE WORK)

1. COMPLETE WORK IN ACCORDANCE WITH APPLICABLE CODES, ORDINANCES, AND INTERPRETATIONS OF AHJ.
2. COORDINATE WORK WITH OTHER TRADES AS REQUIRED TO PROVIDE COMPLETE SYSTEMS AND AVOID CONFLICTS.
3. COORDINATE WORK IN THE PARKING AND CONSTRUCTION AREAS WITH OWNER, TO AVOID CONFLICT WITH OTHER ACTIVITIES OR FUNCTIONS THAT REQUIRE ACCESS TO THE AREA.
4. COORDINATE AND SCHEDULE ELECTRICAL AND COMMUNICATION SERVICE OUTAGES TO EXISTING FACILITIES WITH OWNER IN ADVANCE OF OUTAGE.
5. COORDINATE AND SCHEDULE ALL EXCAVATION, TRENCHING, BACKFILL, CONCRETE WORK, LIGHT POLE ERECTION, AND OTHER SITE WORK WITH OWNER IN ADVANCE OF THIS WORK, GIVING SPECIAL CONSIDERATION TO WORK INVOLVING CONTROLLED ACCESS TO PARKING LOTS AND OCCUPIED AREAS.
6. REQUEST UTILITY LOCATING SERVICE TO IDENTIFY ALL UNDERGROUND UTILITIES IN THE VICINITY OF UNDERGROUND WORK. VERIFY WITH UTILITY LOCATING SERVICE THAT MARKING IS COMPLETE PRIOR TO COMMENCING WORK.
7. PROVIDE AND PLACE TEMPORARY BARRIERS, BARRING CONES AND OTHER SUITABLE DEVICES TO ADEQUATELY PROTECT THE PUBLIC AND SCHOOL POPULATION FROM ALL HAZARDS PRESENTED BY THE CONSTRUCTION OF THIS PROJECT, INCLUDING, BUT NOT LIMITED TO THE FOLLOWING: STORAGE OF MATERIALS AND EQUIPMENT, OPERATION OF TRENCHING EQUIPMENT AND MOTOR VEHICLES, OPEN TRENCHES AND POLE BASE CORE DRILLS, ENCRUSTED MATERIAL & CONCRETE DELIVERY AND POUR.
8. REVIEW PROTECTION PLAN WITH OWNER FOR APPROVAL, PRIOR TO BECOMING WORK.
9. COORDINATE AND REVIEW DELIVERY AND PLACEMENT OF ALL ELECTRICAL MATERIALS AND EQUIPMENT TO THE SITE WITH OWNER FOR APPROVAL PRIOR TO DELIVERY.
10. COORDINATE AND REVIEW SCHEDULE AND PLACEMENT FOR EQUIPMENT OPERATION FOR PROJECT CONSTRUCTION WITH OWNER FOR APPROVAL PRIOR TO PERFORMING THIS WORK. PROTECTION OF THE PUBLIC AND SCHOOL POPULATION BY LIMITING ACCESS TO THE WORK AREAS SHALL BE REVIEWED WITH THE OWNER FOR APPROVAL.
11. LIGHT FIXTURES, WIRING DEVICES, AND EQUIPMENT SHALL BE LISTED AND LABELED BY A NRTL.
12. VOLTAGE DROP TO LAST DEVICE ON BRANCH CIRCUIT SHALL NOT EXCEED 3 PERCENT FROM PANEL. INCREASE BRANCH CIRCUIT CONDUCTOR SIZES AS REQUIRED TO ALLOW FOR CIRCUIT LENGTH.
13. MARK JUNCTION BOX COVERS USING PERMANENT MARKER INDICATING THE PANEL AND CIRCUIT NUMBERS SERVING THE JUNCTION BOX.
14. FMC OR LFMC SHALL BE USED FOR CONNECTIONS TO VIBRATION PRODUCING EQUIPMENT, SUCH AS MOTORS, TRANSFORMERS, AND HVAC EQUIPMENT. LFMC SHALL BE USED IN DAMP AND WET LOCATIONS.

KEYED NOTES: (APPLIES TO THIS SHEET)

1. APPROXIMATE LOCATION OF EXISTING ELECTRICAL SERVICE - BASE BID.
2. APPROXIMATE LOCATION OF EXISTING ELECTRICAL SERVICE - ALTERNATE NO. 1.
3. RE-USE EXISTING 20A/1P CIRCUIT BREAKER FOR CANOPY LIGHTING.
4. NOT USED.
5. PROVIDE 20A/1P CIRCUIT BREAKER FOR CONVENIENT RECEPTACLES.
6. EXISTING ELECTRICAL RACK TO BE DEMOLISHED.
7. PROVIDE NEW GALVANIZED STEEL SUPPORT RACK. PROVIDE NEW ELECTRICAL EQUIPMENT (PANELS, DISCONNECT, CONTROL PANELS ETC.).
8. RE-CONNECT EXISTING SOFTBALL FIELD LIGHTING.
9. ROUTE NEW CIRCUIT FOR CANOPY J-BOX FOR LIGHTS AND RECEPTACLES WITH (2)#8 AWG CU, (2)#8 AWG CU, (1)#10 AWG CU AND 1"C.

RVK Landscape Architects

TCI

Date	Revisions/Submissions

CITY OF SAN ANTONIO
TRANSPORTATION AND CAPITAL IMPROVEMENTS
VERTICAL DIVISION
MUNICIPAL PLAZA BUILDING 114 W. COMMERCE
SAN ANTONIO, TX 78205
TEL. (210) 207-2579 FAX (210) 207-2197

SOUTHSIDE LIONS PARK IMPROVEMENTS
3100 HIAWATHA
SAN ANTONIO, TEXAS
Electrical Site Plan

ES 1.4

Designed By:	AAI
Drawn By:	AAI
Date:	03-22-2019
Project No:	17098.A
Filename:	

STEEL AND FABRIC SHADE CANOPY @ BASKETBALL

TYPICAL TRAIL REST NODE

PICNIC UNIT SHADE CANOPY

TYPICAL CONCRETE TRAIL SECTION