Z-2019-10700074

Rezoning from "C-3" to "I-2 S" with Specific Use Authorization for Metal Forging - Ammunition Manufacturing

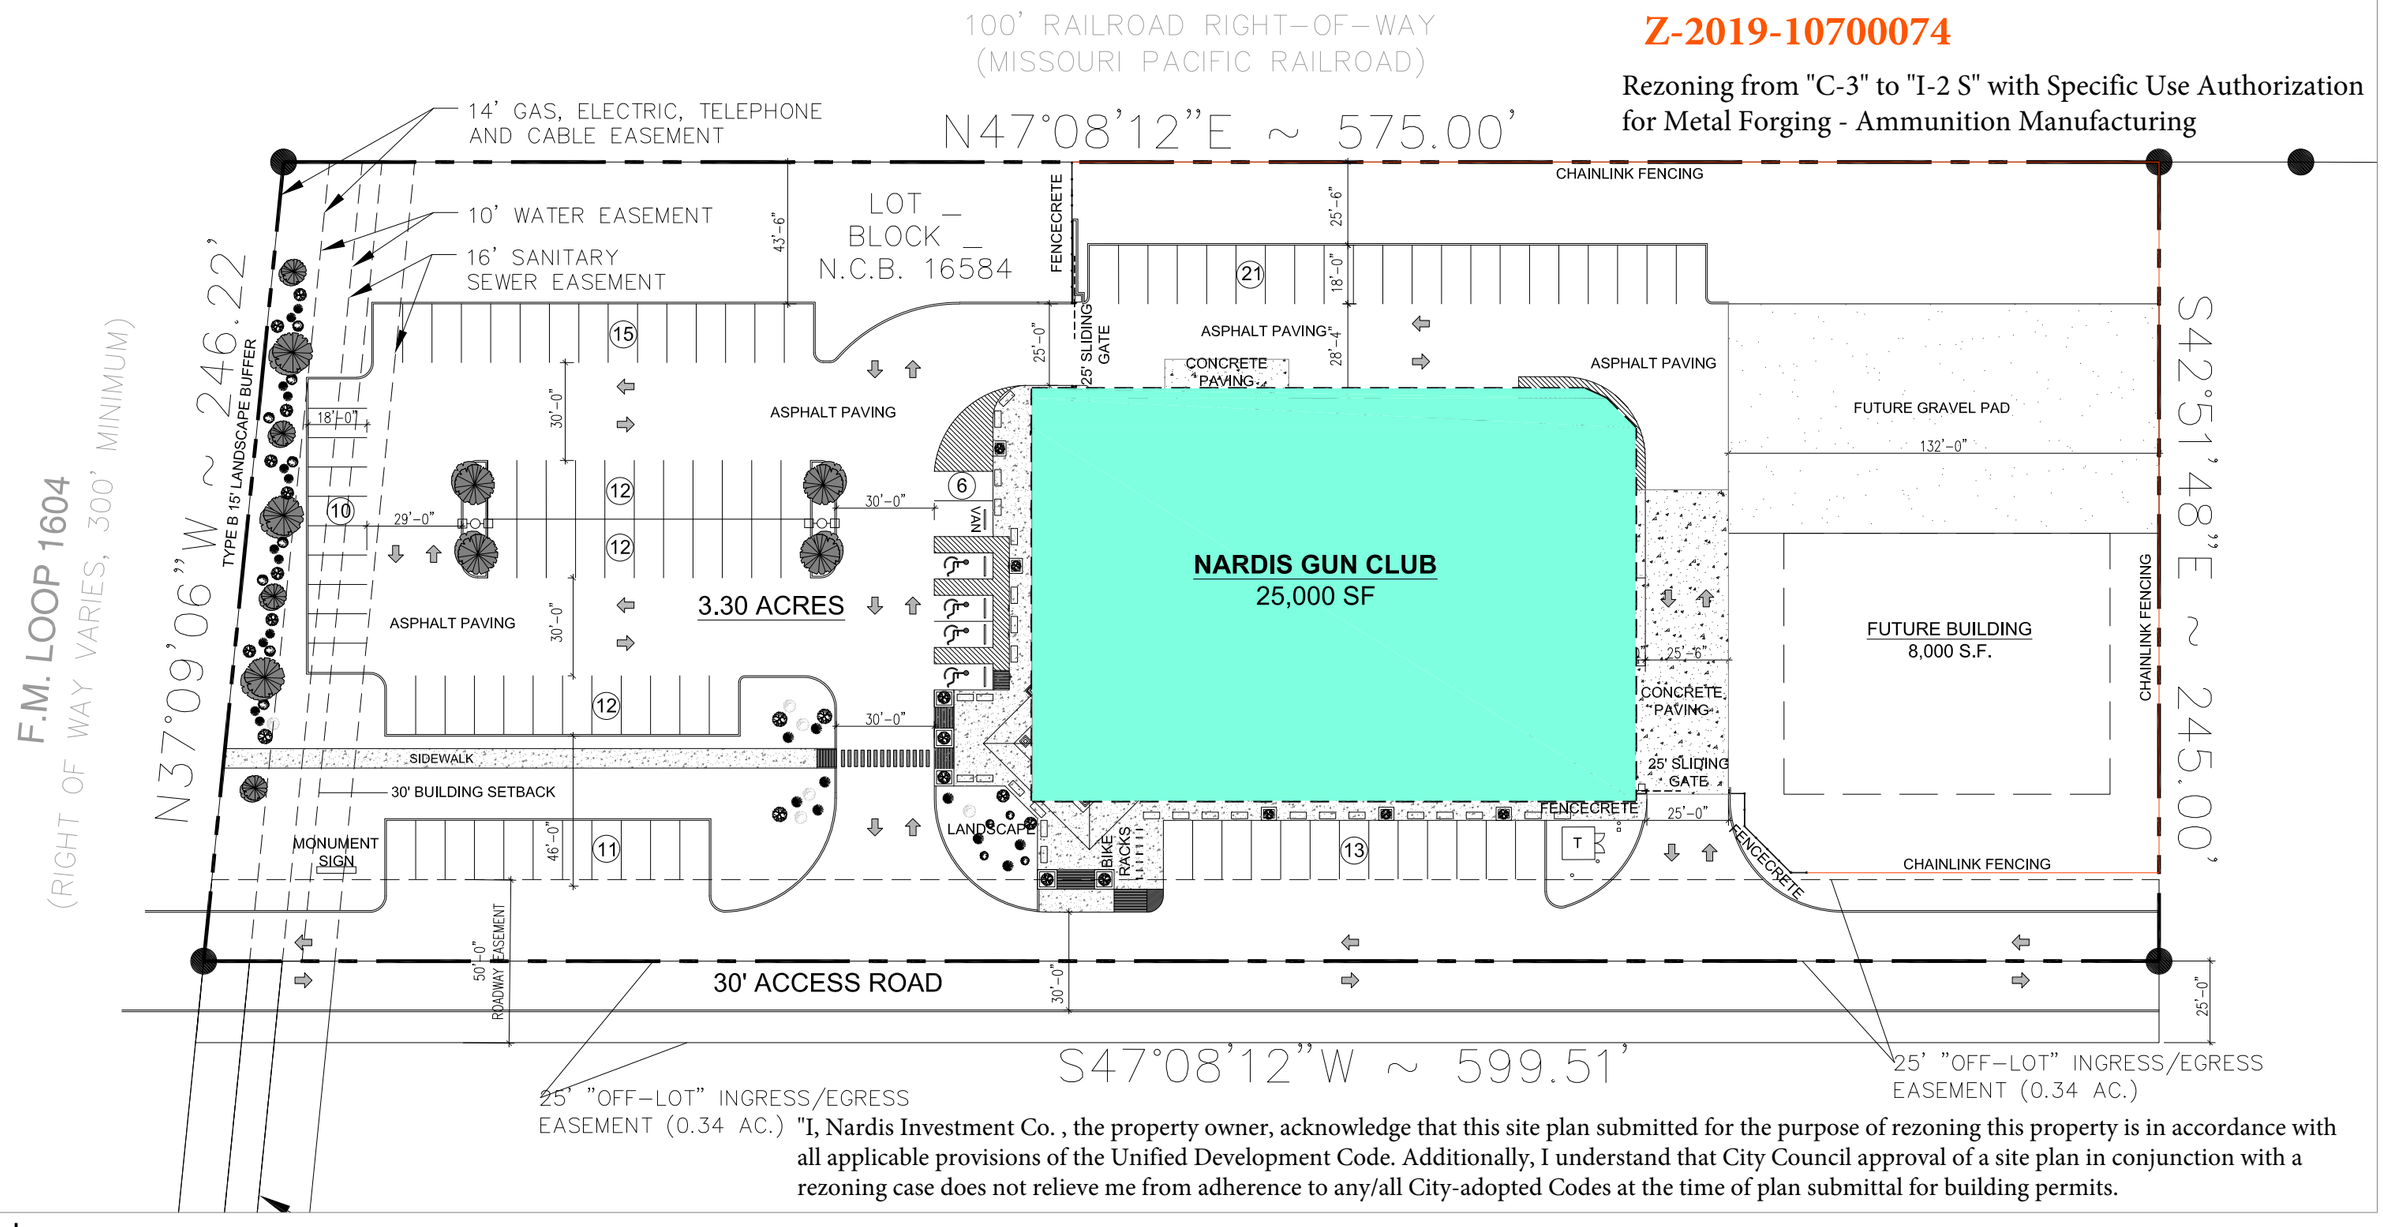

"I, Nardis Investment Co. , the property owner, acknowledge that this site plan submitted for the purpose of rezoning this property is in accordance with all applicable provisions of the Unified Development Code. Additionally, I understand that City Council approval of a site plan in conjunction with a rezoning case does not relieve me from adherence to any/all City-adopted Codes at the time of plan submittal for building permits.

SITE PLAN

SCALE: 1" = 40'-0"
DATE: MAY 15, 2019
REVISION #: KRS
PROJECT #: 2019098

NARDIS GUN CLUB:

SITE:	3.3 ACRES
ZONING:	FROM I-1 TO I-2S
MIN. REQUIRED PARKING:	110 SPACES
PROVIDED PARKING	111 SPACES

LEGEND
- BUILDINGS
- SOD/LANDSCAPE
- CONCRETE
- GRAVEL
- PROPERTY LINE

absolute design PARTNERS
9848 Lorene Lane San Antonio Texas 78216
absolute design partners,llc.
ALL RIGHTS RESERVED

OPTION 1