
Z-2019-10700216

I, the property owner, acknowledge that this site plan submitted for the purpose of rezoning this property is in accordance with all applicable provisions of the Unified Development Code. Additionally, I understand that City Council approval of a site plan in conjunction with a rezoning case does not relieve me from adherence to any/all City-adopted Codes at the time of plan submittal for building permits.

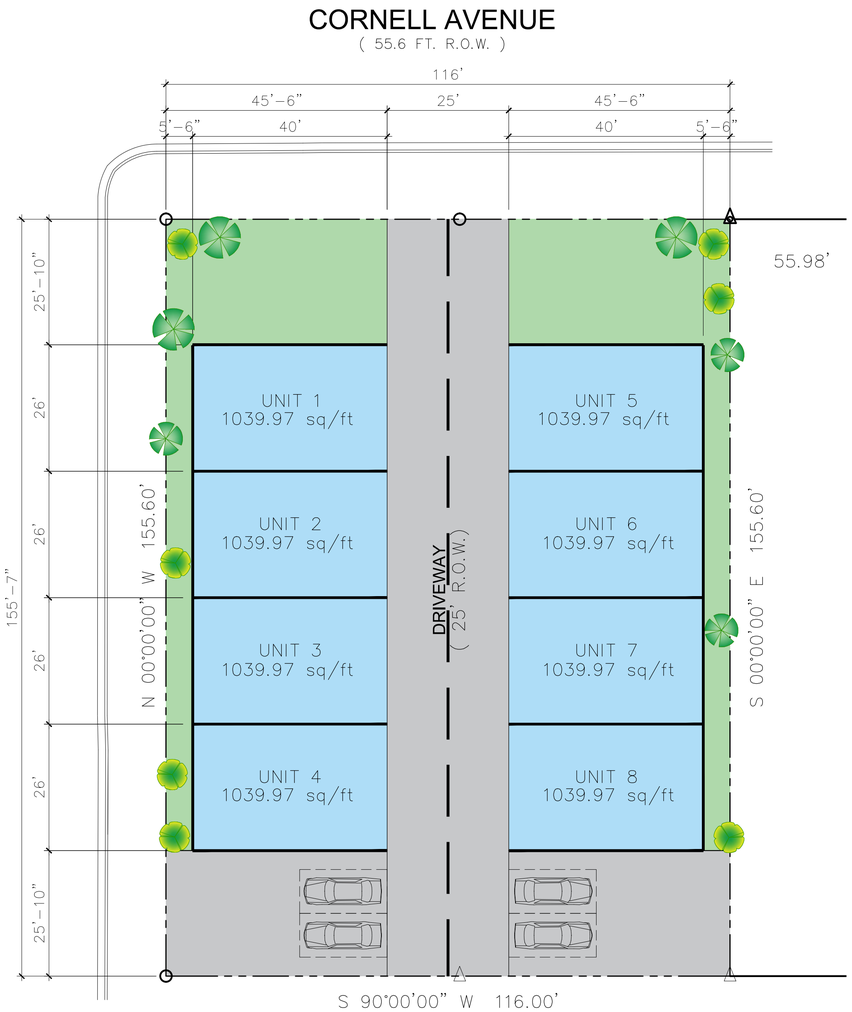



Request for IDZ-2 with uses permitted for 8 dwelling units

A G-100 | G-100 ZONING SITE PLAN
SCALE 1/16"=1'-0"

A G-100 | G-100 SITE GROUND PLAN COMPARISON FORM
SCALE 1/16"=1'-0"

CONSULTANT	ARCHITECT	PROJECT TITLE	OWNER	SHEET CONTENTS	Designed By BD	REVISION	SHEET No.
	PRC No. / PTR No.	----------	----------		CADD By BD	No. / Date / Description	G-100
	IAPOA No. / Date Issued	ADDRESS:	ADDRESS:		Date		
	TIN No. / Place Issued	----------	----------		Checked By		
					Scale AS SHOWN		