I, PETER A. ROSS, TRUSTEE OF THE HANA HARKAVY ROSS SUPPLEMENTAL NEEDS TRUST, THE PROPERTY OWNER, ACKNOWLEDGE THAT THIS SITE PLAN SUBMITTED FOR THE PURPOSE OF REZONING THIS PROPERTY IS IN ACCORDANCE WITH ALL APPLICABLE PROVISIONS OF THE UNIFIED DEVELOPMENT CODE. ADDITIONALLY, I UNDERSTAND THAT CITY COUNCIL APPROVAL OF A SITE PLAN IN CONJUNCTION WITH A REZONING CASE DOES NOT RELIEVE ME FROM ADHERENCE TO ANY/ALL CITY ADOPTED CODES AT THE TIME OF PLAN SUBMITTAL FOR BUILDING PERMITS.

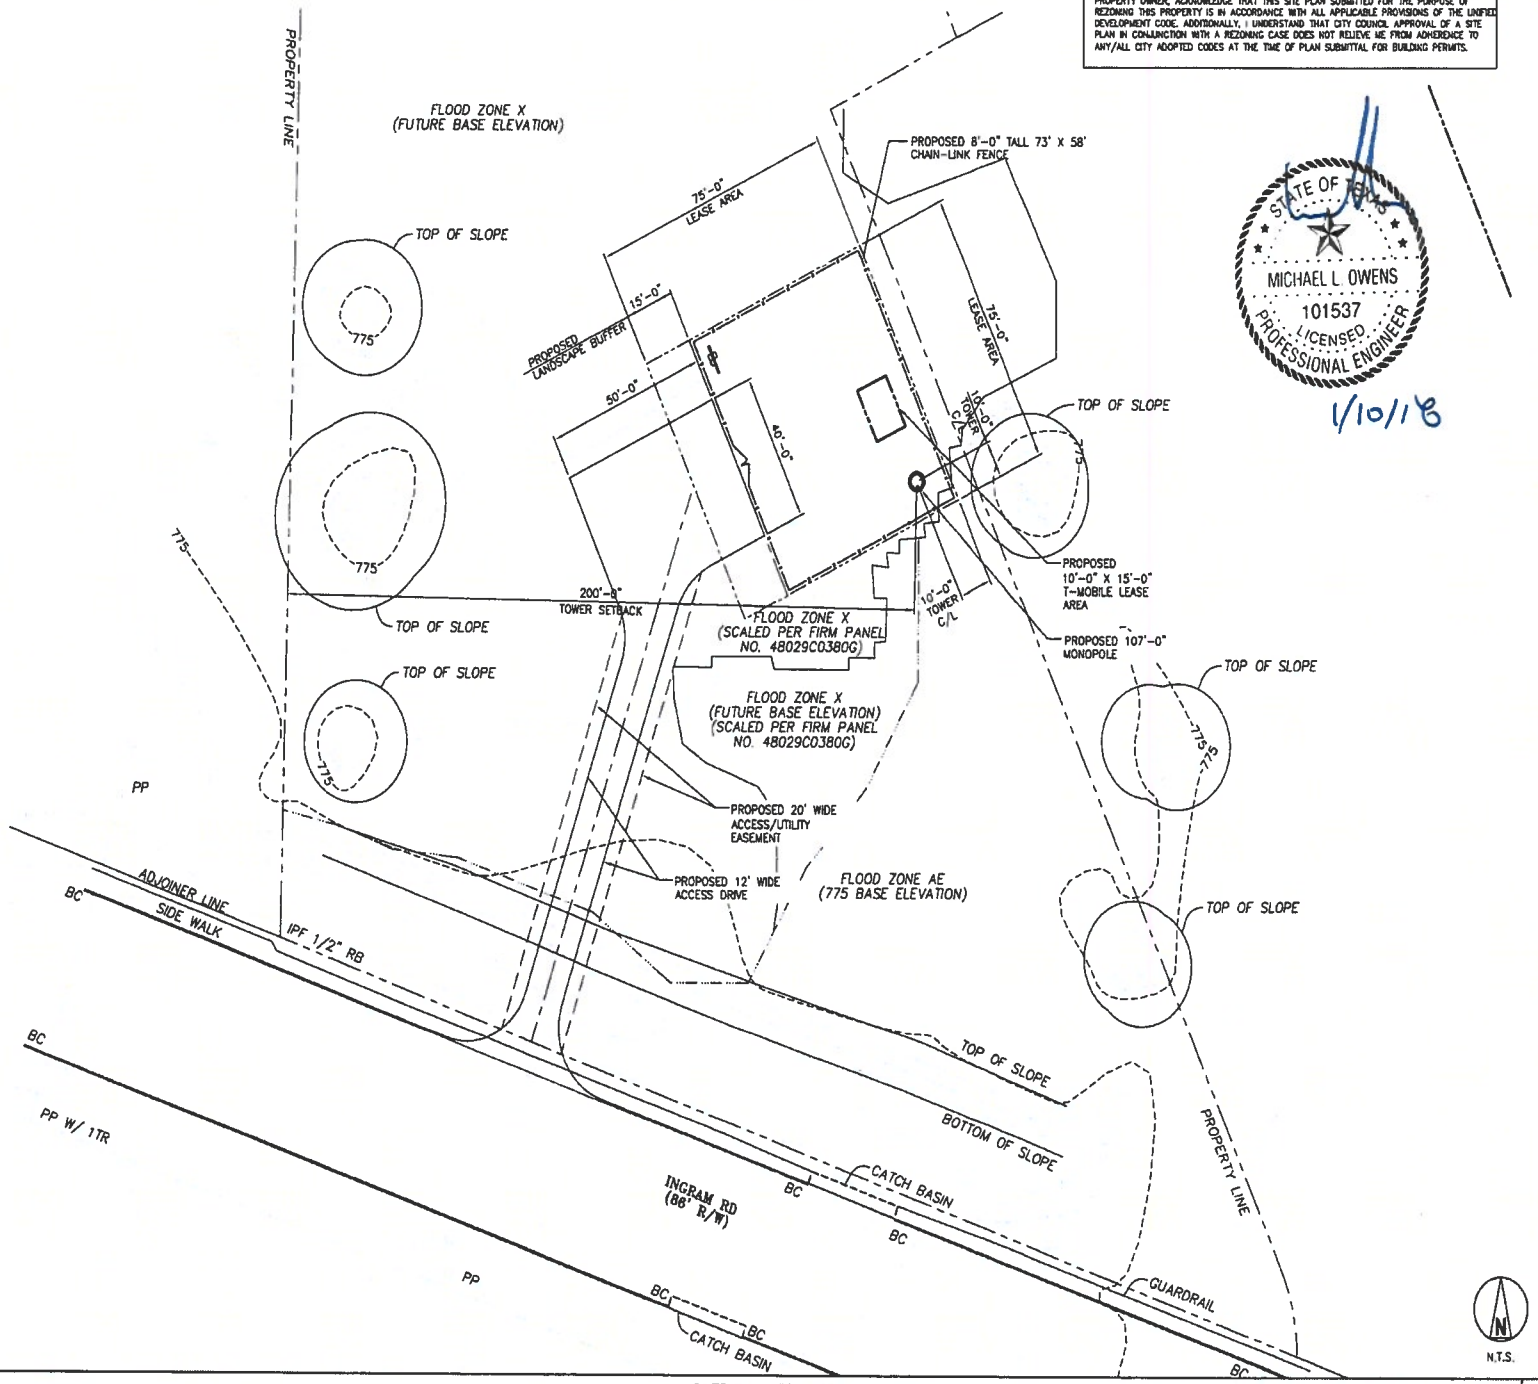

OVERALL SITE PLAN

1

STATE OF TEXAS
MICHAEL L. OWENS
101537
LICENSED
PROFESSIONAL ENGINEER
1/10/18

CARRIER

T-Mobile

PLANS PREPARED FOR

Site

240 LEIGH FARM ROAD, SUITE 415
DURHAM, NC 27707

PLANS PREPARED BY

9900 West 109th Street, Suite 300
Overland Park, Kansas 66210
Phone: 913-438-7700
Fax: 913-438-7777

SSC

ENGINEERING LICENSE

STATE OF TEXAS

STATE CERTIFICATE OF AUTHORIZATION #F-4841

ENGINEER	PE #	DISCIPLINE	
MLO MICHAEL L. OWENS	101537	STRUCTURAL/CIVIL	SC
AV KEVIN VANNADLE	110641	STRUCTURAL/CIVIL	SC
TMS TERRANCE M BUFFER	83568	ELECTRICAL	E
SCK SHELTON D KECKLAND	106605	ELECTRICAL	E

DRAWING NOTICE

THIS DRAWING HAS NOT BEEN PUBLISHED AND IS THE SOLE PROPERTY OF SSC, INC. AND IS LENT TO THE BORROWER FOR THEIR CONFIDENTIAL USE ONLY, AND IN CONSIDERATION OF THE LOAN OF THIS DRAWING, THE BORROWER PROMISES AND AGREES TO RETURN IT UPON REQUEST AND AGREES THAT IT WILL NOT BE REPRODUCED, COPIED, LENT OR OTHERWISE DISPOSED OF DIRECTLY OR INDIRECTLY, NOR USED FOR ANY PURPOSE OTHER THAN FOR WHICH IT IS FURNISHED.

SUBMITTALS

DESCRIPTION	DATE	BY	REV
ISSUED FOR ZONING	01/10/18	BDS	A

MLA NAME & SITE NUMBER

INGRAM
TX-0165C

CARRIER NAME & SITE NUMBER

ROSS
SA01160C

SITE ADDRESS

INGRAM ROAD
SAN ANTONIO, TEXAS
78228

SHEET DESCRIPTION

OVERALL SITE PLAN

SHEET NUMBER

C-1.0

Z2018099