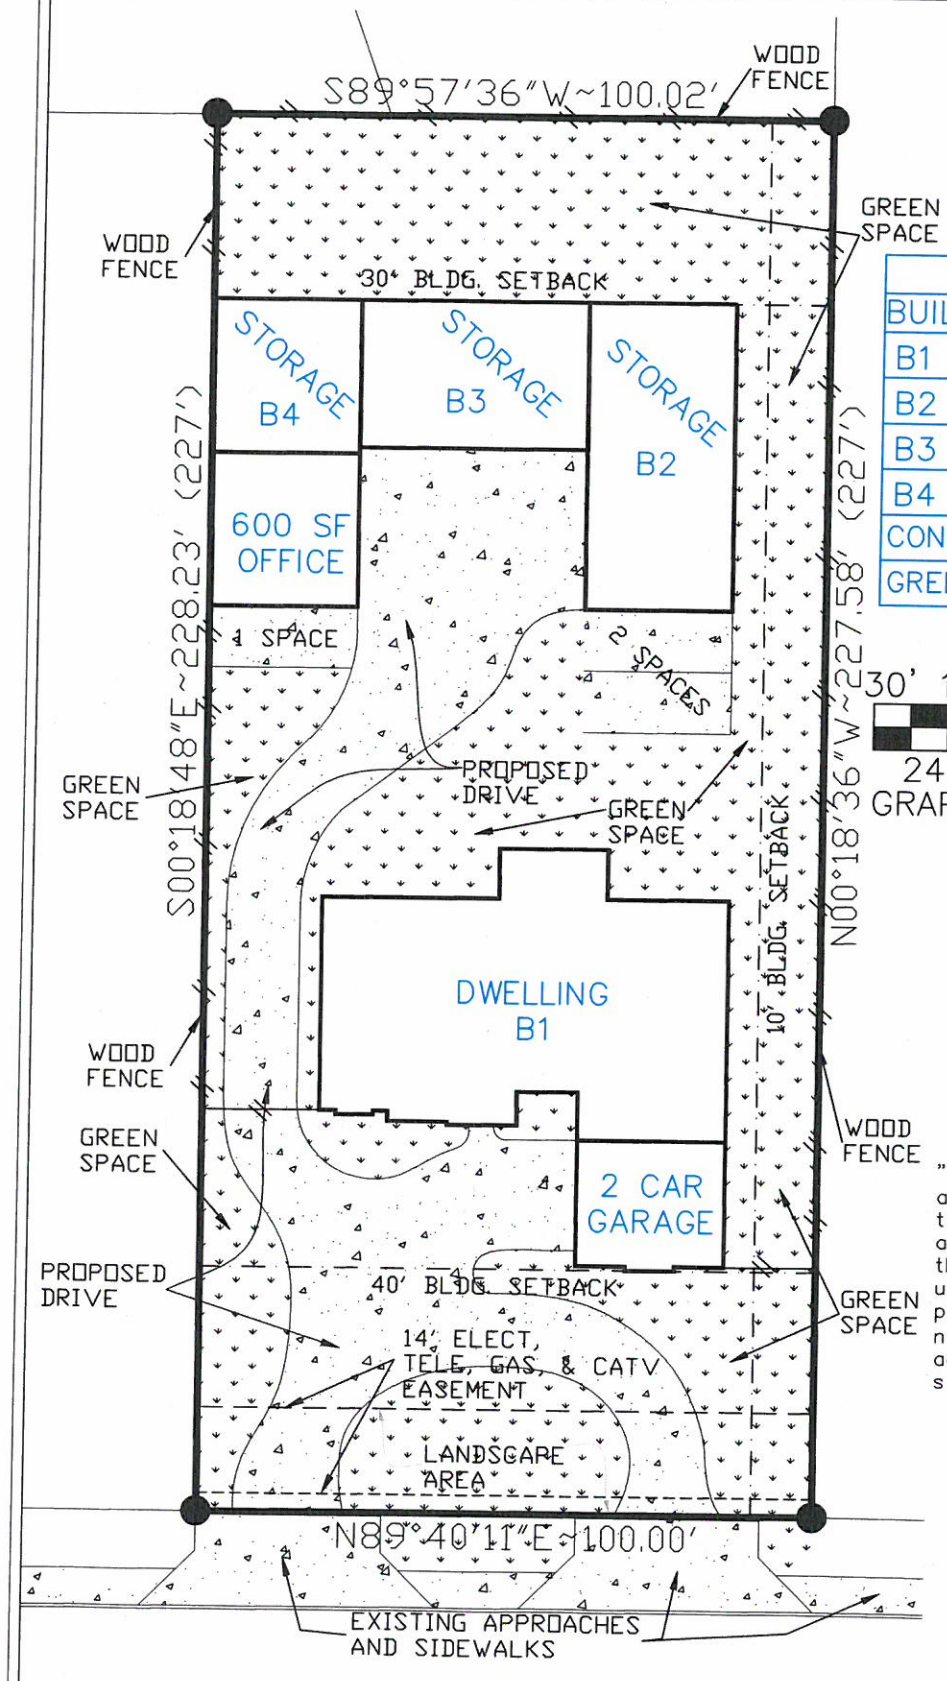

CURVE TABLE		
BUILDING	SQUARE FT	DIMENSIONS
B1	3,063	66'x69'
B2	1,200	24'x50'
B3	648	37'x24'
B4	1,200	24'x50'
CONCRETE	5,567	———
GREEN	11,106	———

30' 18' 6'0 15' 30' 60'

24' 12'

GRAPHIC SCALE 1" = 30-0"

SCALE: 1"=30'

"I, Jaun A. Ramos, the property owner, acknowledge that the site plan submitted for the purpose of rezoning this property is in accordance with all the applicable provisions of the Unified Development Code. Additionally, I understand that City Council approval of a site plan in conjunction with a rezoning case does not relieve me from adherence to any/all City adopted Codes at the time of the time of plan submittal for building perits.

CURRENT ZONING: C-2

PROPOSED ZONING: C-2 WITH CONSTRUCTION CONTRACTOR FACILITY

GE Reaves Engineering
12508 Jones Maltsberger Rd.
Suite 108
San Antonio, TX. 78224
(210) 490-4506 Fax 490-4812
Texas Firm Registration F-4861

SITE PLAN

1234 GILLETTE BLVD.
SAN ANTONIO, TEXAS 78224

DRAWN BY:	CHECKED BY:	DATE:	JOB NUMBER:	DWG NAME:
VB	GG	05/11/2017	N/A	JA Ramos Rezone

©COPYRIGHT GE REAVES 2016