




W-6: HWY 90 TO W MILITARY DRIVE SEWER MAIN PROJECT

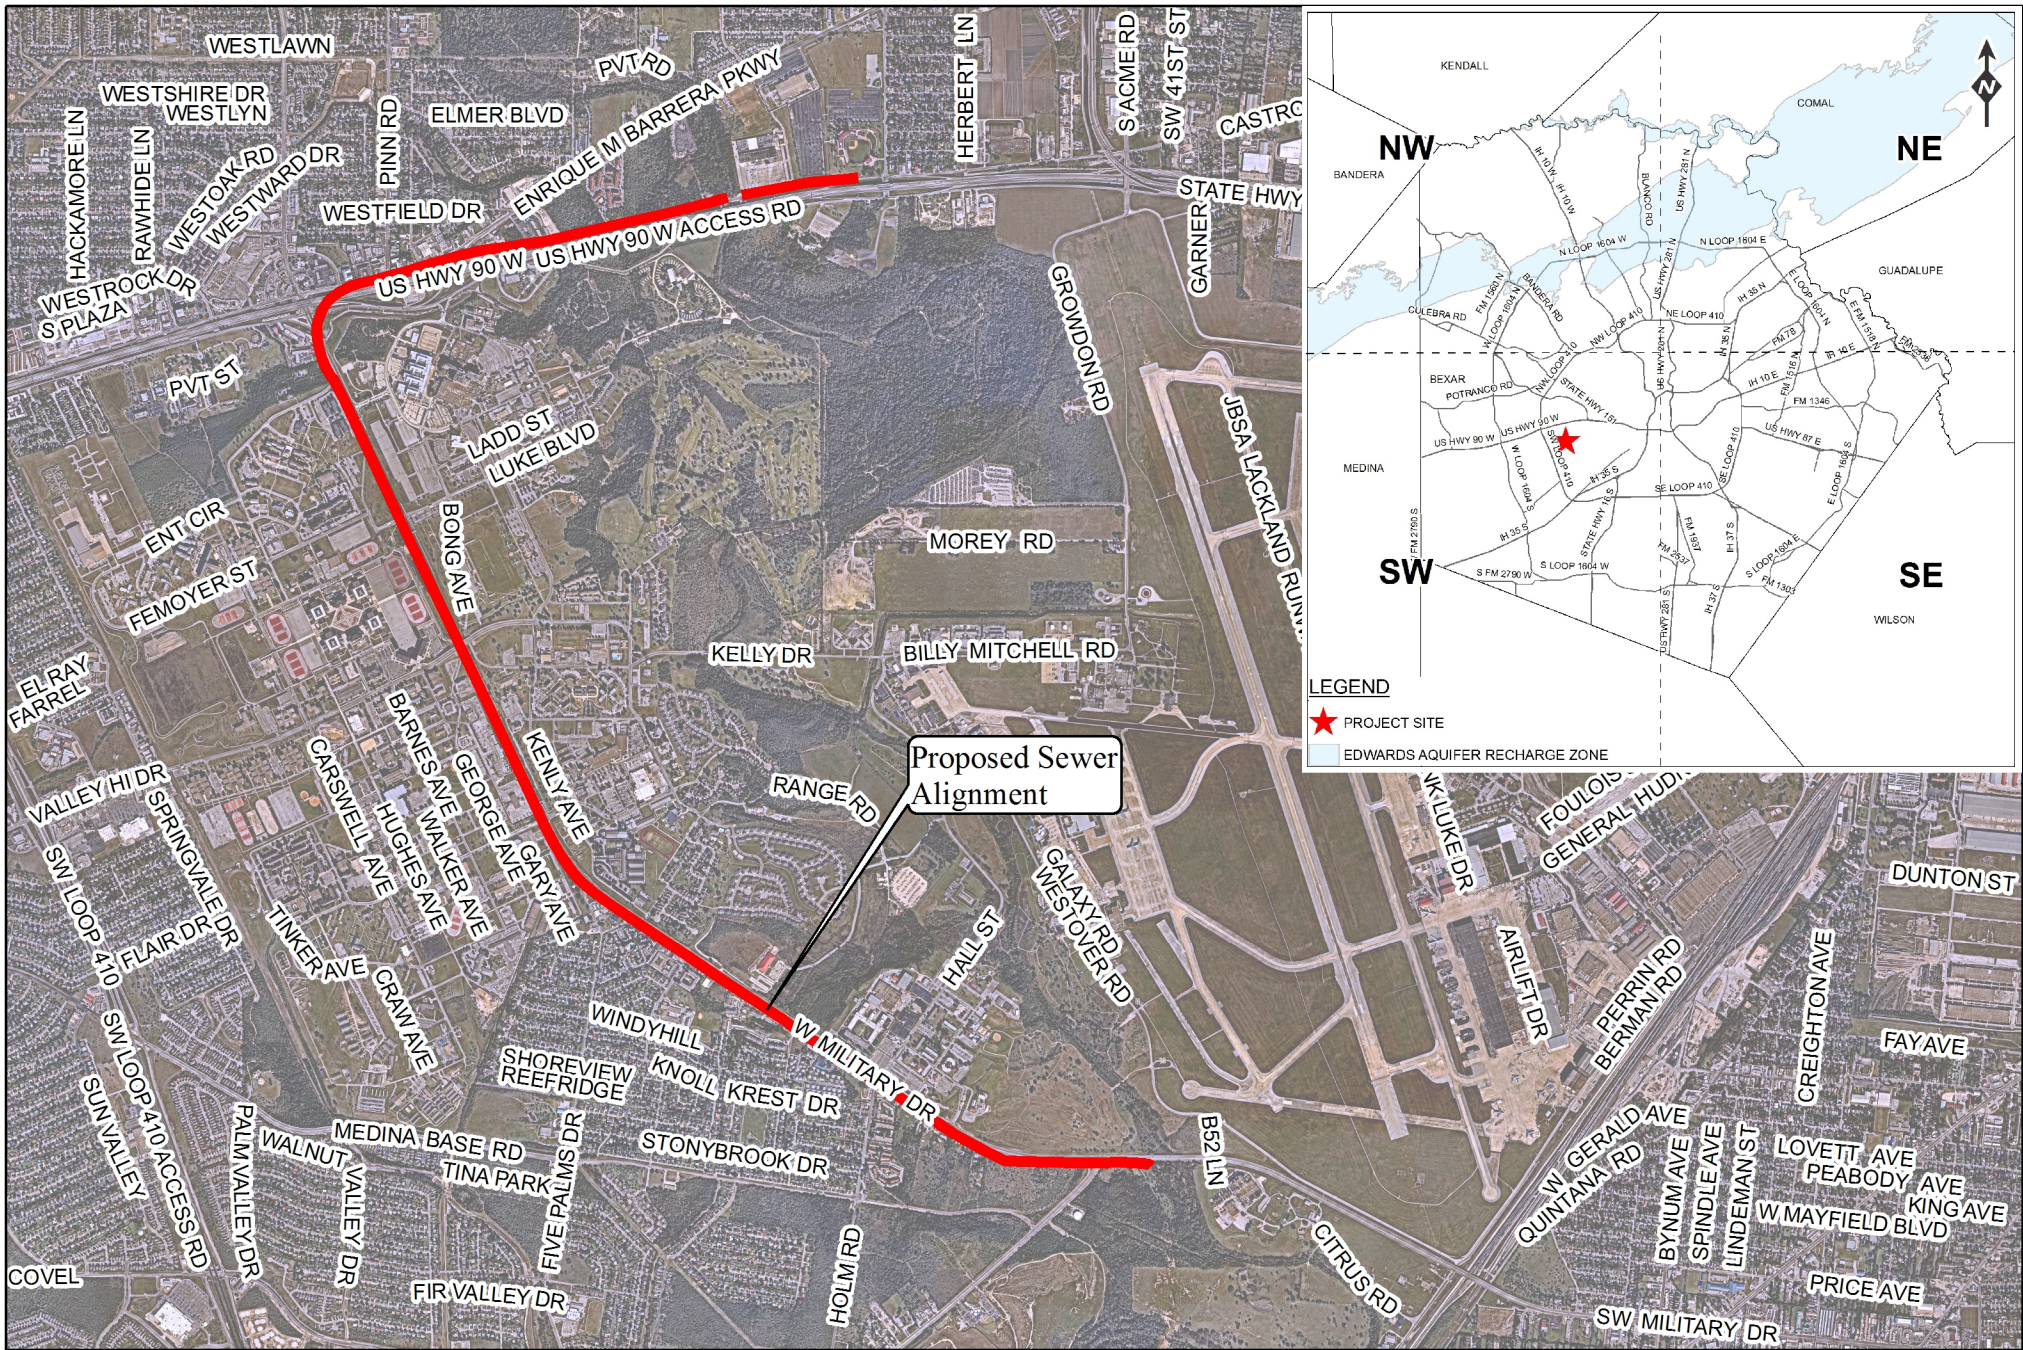

AERIAL DEPICTION

EXHIBIT A-1