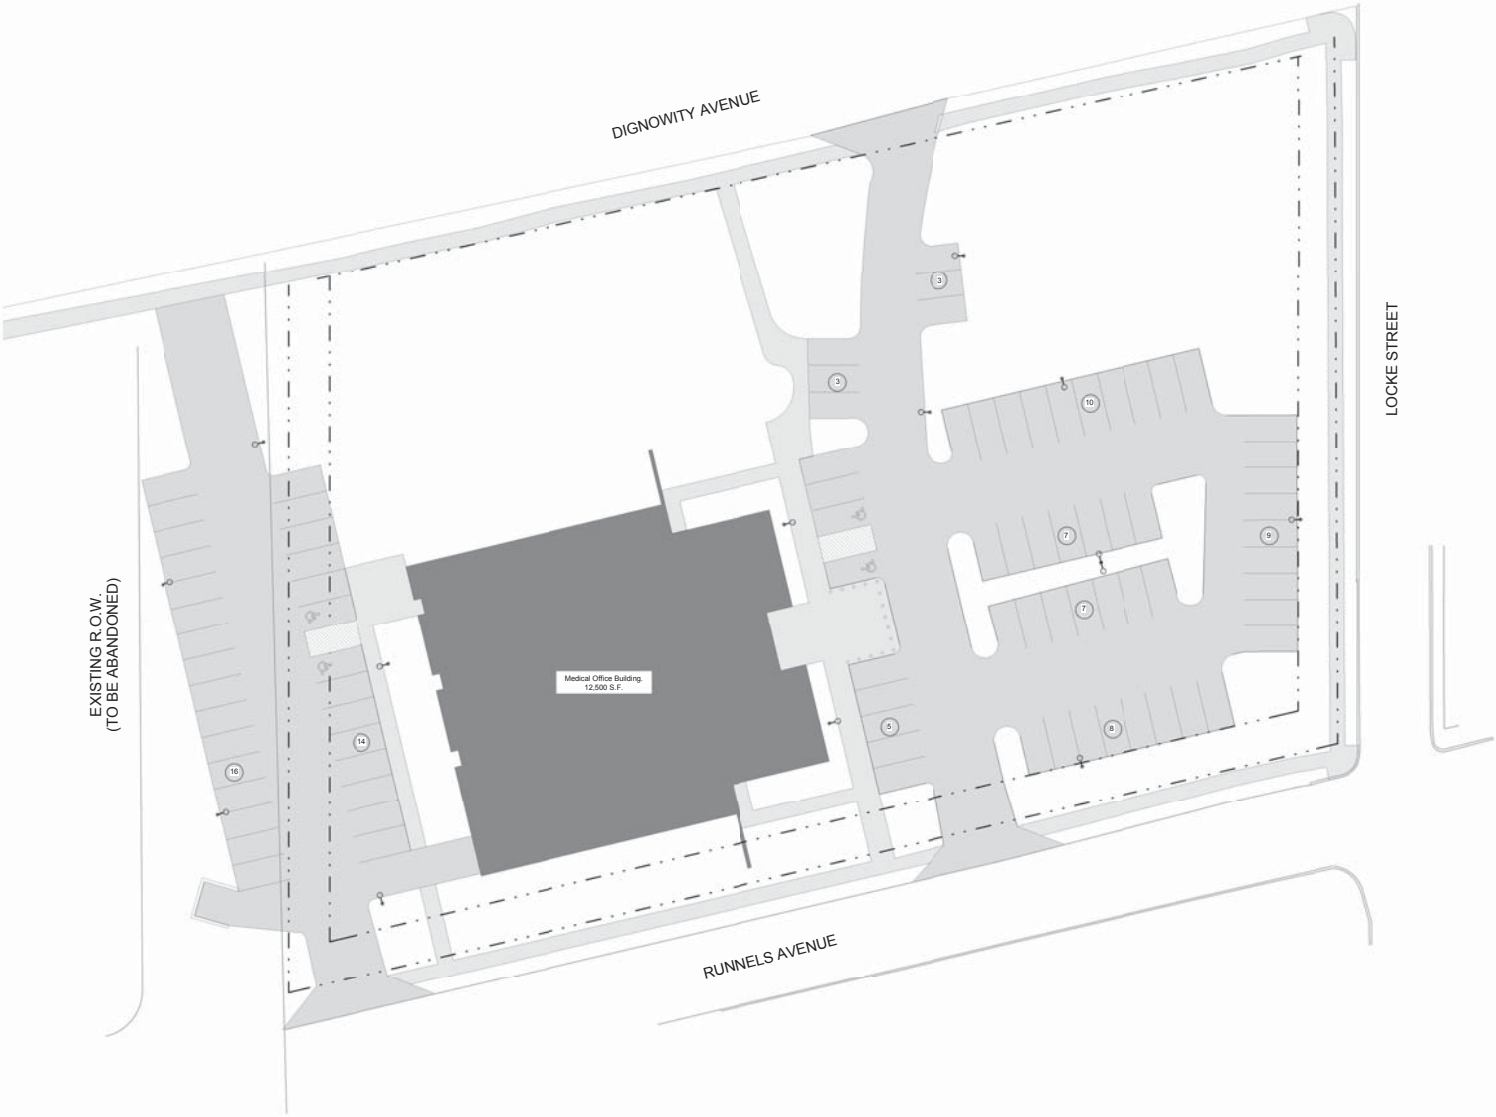

1 SITE PLAN
1" = 20'-0"

PLAN NORTH

12/14/2016

KAI TEXAS
734 N. New Braunfels
Suite 102
San Antonio, Texas 78202
T. 210.462.7999
F. 817.258.0952
www.kaitexas.com

ROBERT L. M. HILLIARD CLINIC
- GMP #2
601 RUNNELS AVENUE
SAN ANTONIO, TX 78208

SHEET TITLE:
SITE PLAN

GMP #2

MARK	DATE	DESCRIPTION

KAI PROJECT NO.
10-16040

TOTAL SHEET SIZE IS 36" x 24"

ISSUE DATE
12/14/2016

SHEET NO.
A1-00

© 2016 KAI TEXAS

12/14/2016 7:06:10 PM A:360://10-16040 UHS Eastside Clinic/10-16040 UHS Eastside Clinic_Central_161117.rvt