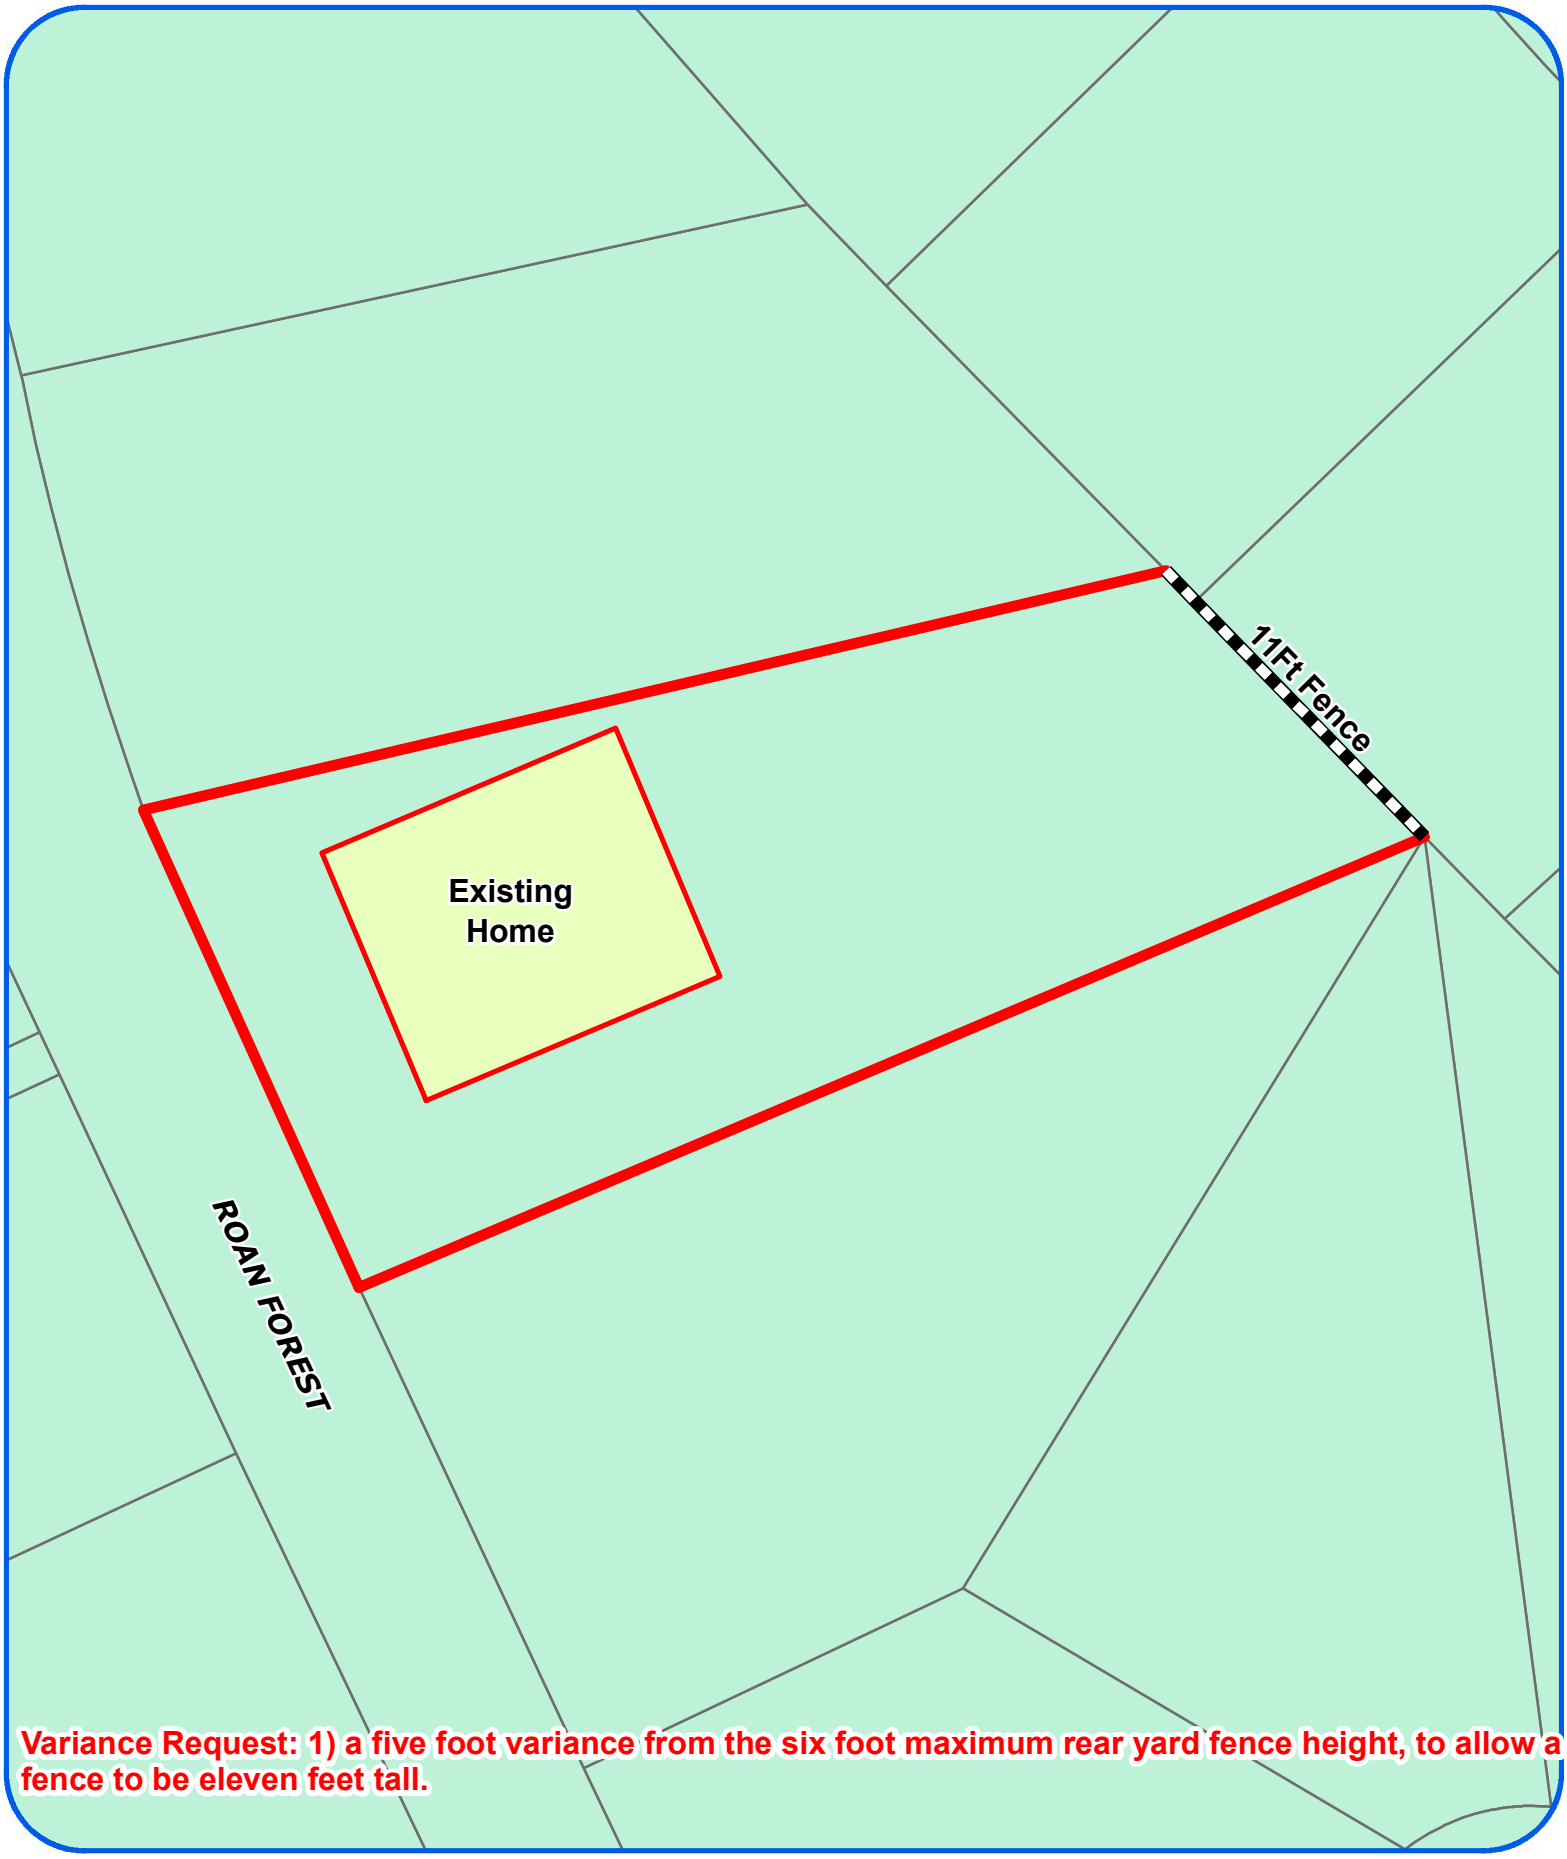

Variance Request: 1) a five foot variance from the six foot maximum rear yard fence height, to allow a fence to be eleven feet tall.

Board of Adjustment

Plot Plan for

Case No A-17-201

22314 Roan Forest

N W E S

"NOT TO SCALE,
FOR ILLUSTRATIVE PURPOSES ONLY"

Council District: 9

Development Services Department
City of San Antonio

Board of Adjustment

Notification Plan for

Case No A-17-201

N
W
E
S

San Antonio City Limits

Subject Property

200' Notification Boundary

Council District: 9

"NOT TO SCALE,
FOR ILLUSTRATIVE PURPOSES ONLY"

Development Services Department
City of San Antonio

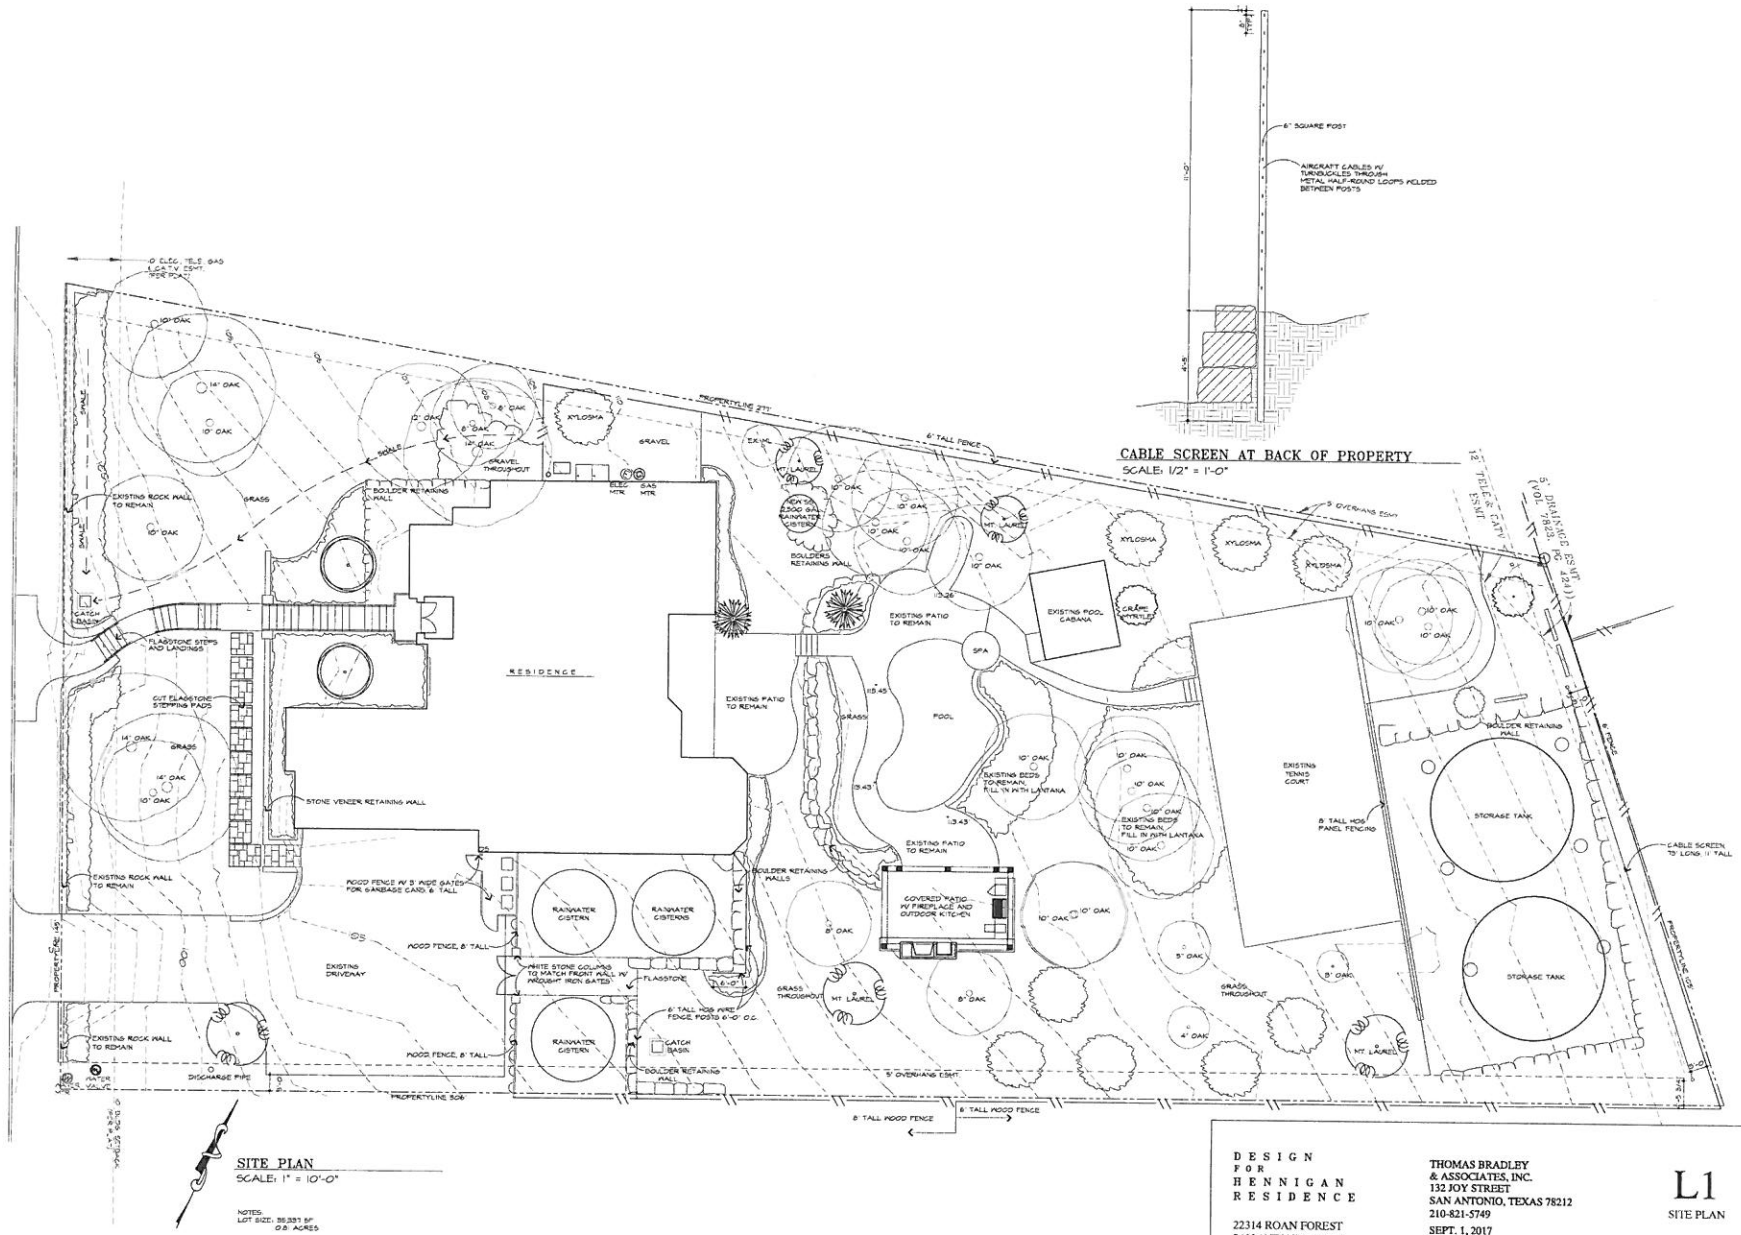

ROAN FOREST

tabbies

EXHIBIT A

DESIGN FOR HENNIGAN RESIDENCE

22314 ROAN FOREST
SAN ANTONIO, TEXAS

THOMAS BRADLEY
& ASSOCIATES, INC.
132 JOY STREET
SAN ANTONIO, TEXAS 78212
210-821-5749

SEPT. 1, 2017

L1
SITE PLAN

Subject Property – Cable Trellis

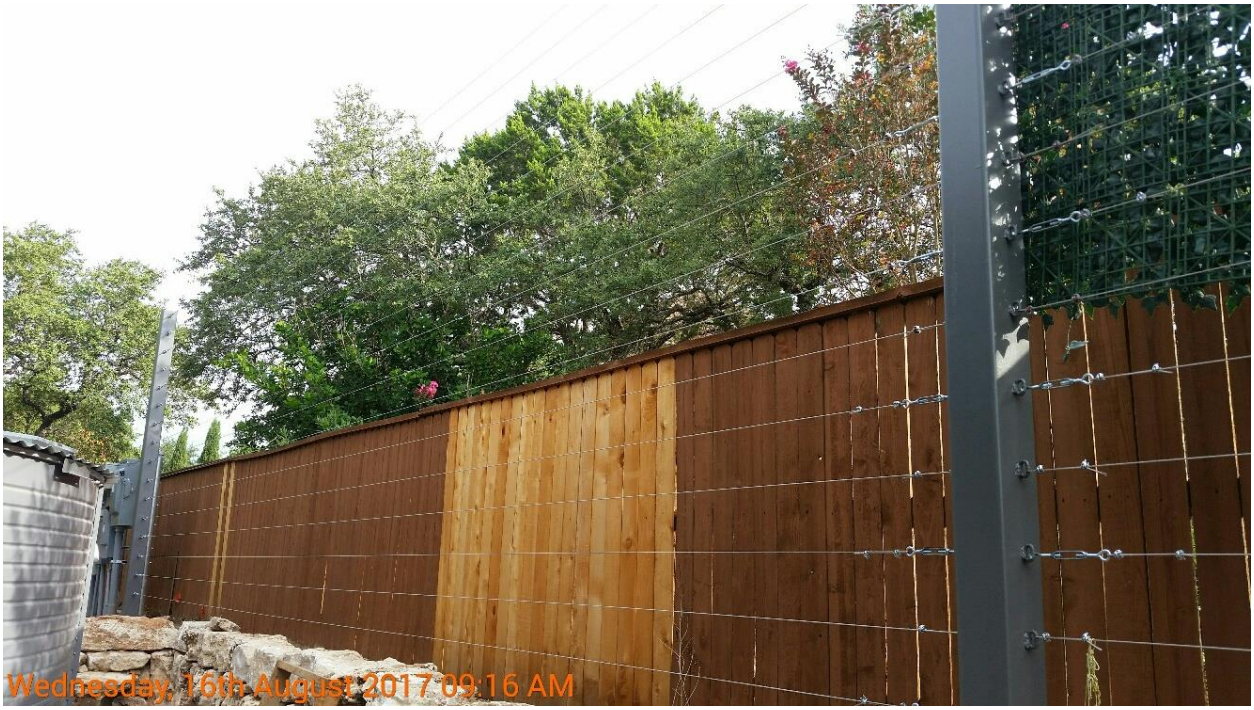

Fence

Fence

Water Tanks and Solar Panel Array