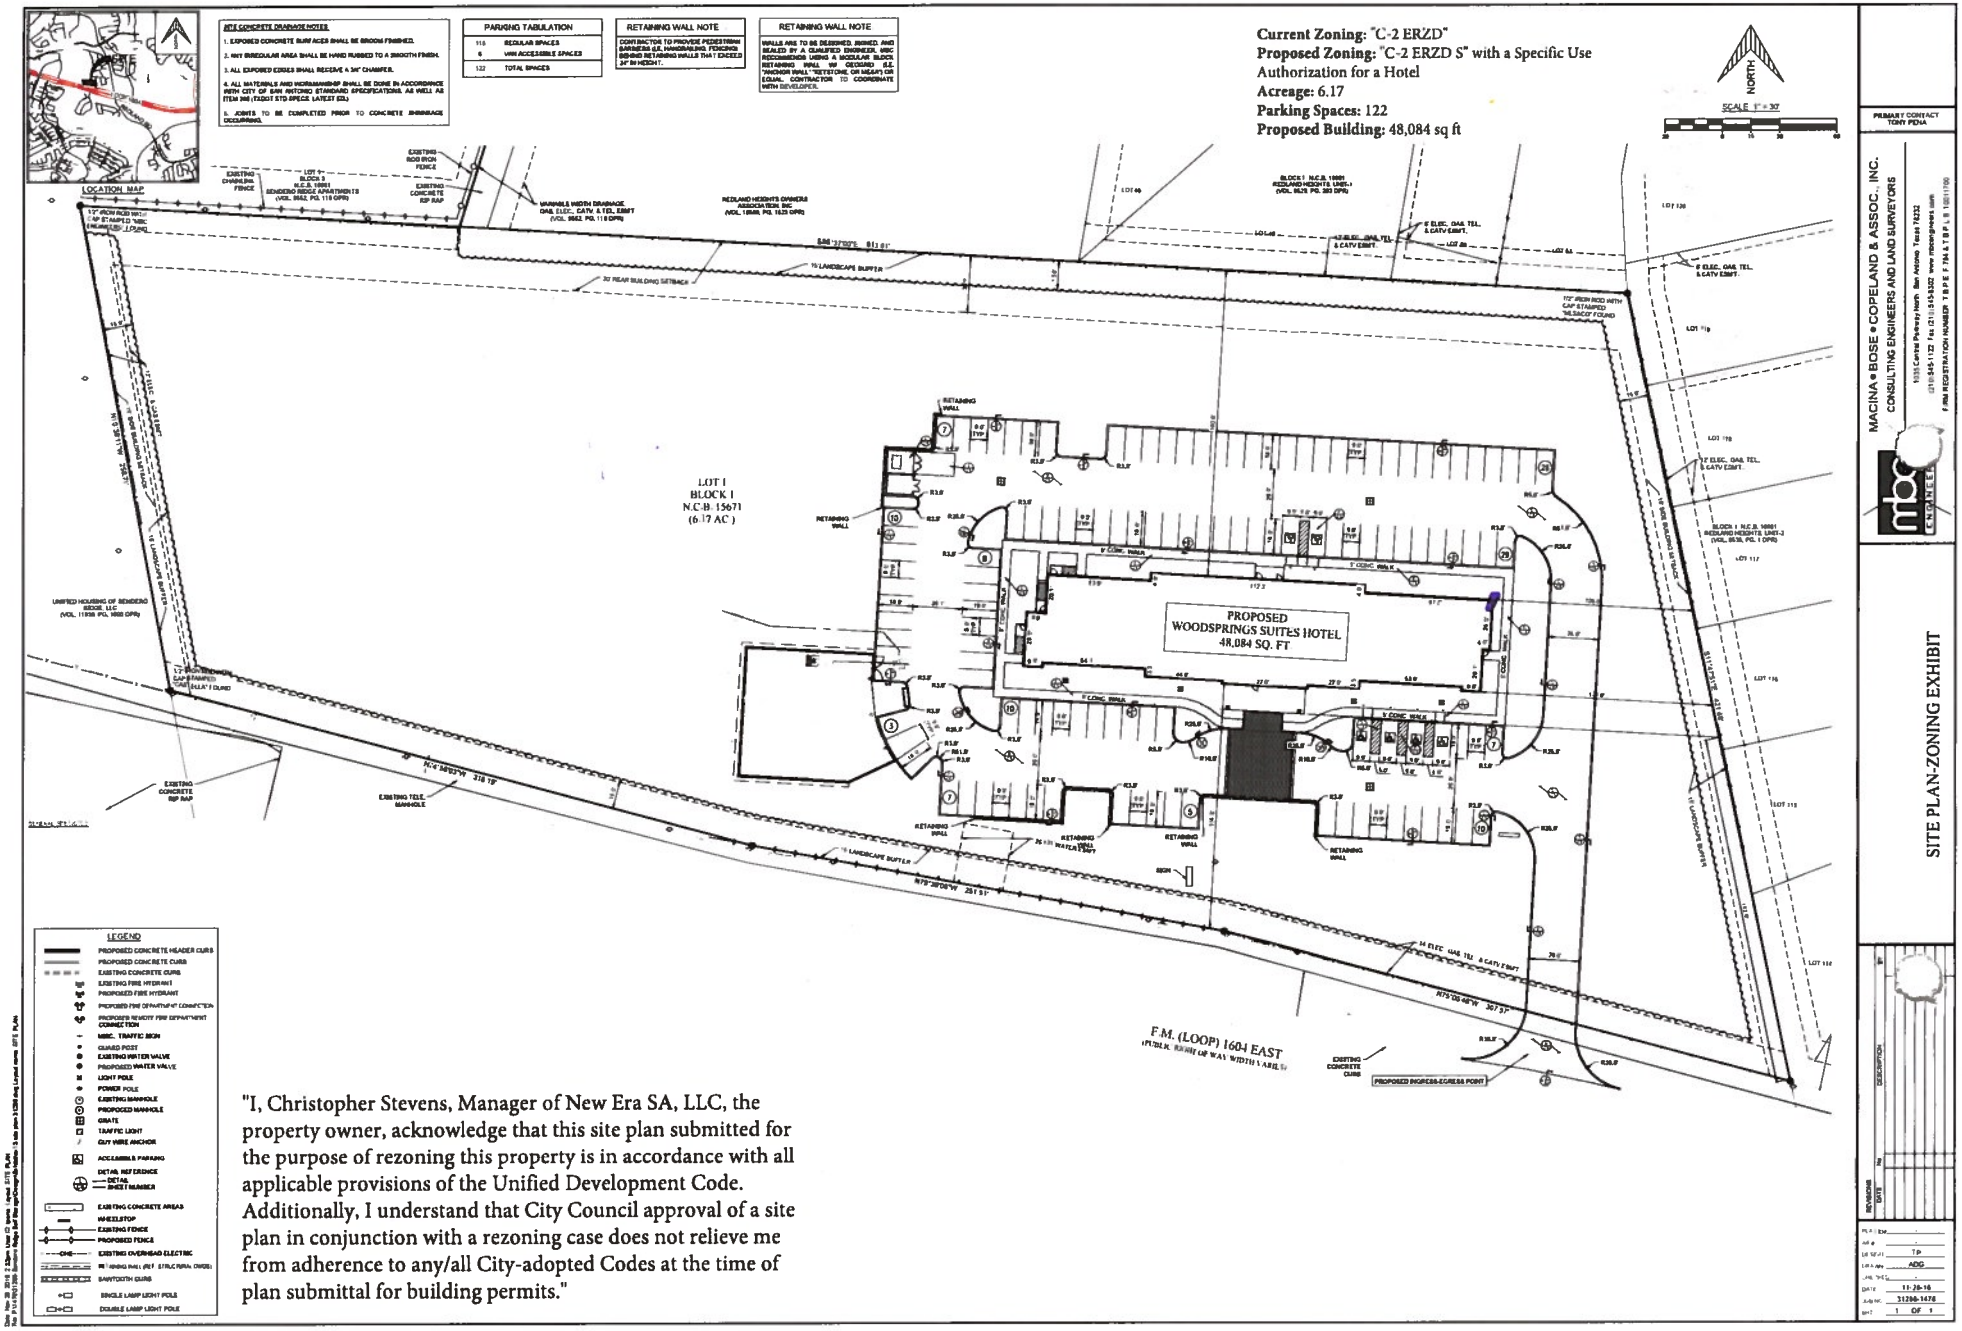

"I, Christopher Stevens, Manager of New Era SA, LLC, the property owner, acknowledge that this site plan submitted for the purpose of rezoning this property is in accordance with all applicable provisions of the Unified Development Code. Additionally, I understand that City Council approval of a site plan in conjunction with a rezoning case does not relieve me from adherence to any/all City-adopted Codes at the time of plan submittal for building permits."

PRIMARY CONTACT
TONY PENA
MACINA • BOSE • COPELAND & ASSOC., INC.
CONSULTING ENGINEERS AND LAND SURVEYORS
1035 Central Parkway North San Antonio, Texas 78232
(210) 545-1122 Fax (210) 545-9302 www.mbcengineers.com
FIRM REGISTRATION NUMBER: T.B.P.E. F-784 & T.B.P.L.S. 10011700

SITE PLAN-ZONING EXHIBIT

NO.	DESCRIPTION	BY

PLAT: Exh
JOB #
DESIGNED: TP
DRAWN: ADG
CHK'D:
DATE: 11-28-16
JOB NO: 31286-1676
SHT: 1 OF 1

Z2017039