Board of Adjustment

Notification Plan for

Case No A-18-093

N
W E
S

San Antonio City Limits

Subject Property

200' Notification Boundary

Council District: 7

"NOT TO SCALE,
FOR ILLUSTRATIVE PURPOSES ONLY"

Development Services Department
City of San Antonio

PLOT PLAN / PLANO DEL LOTE

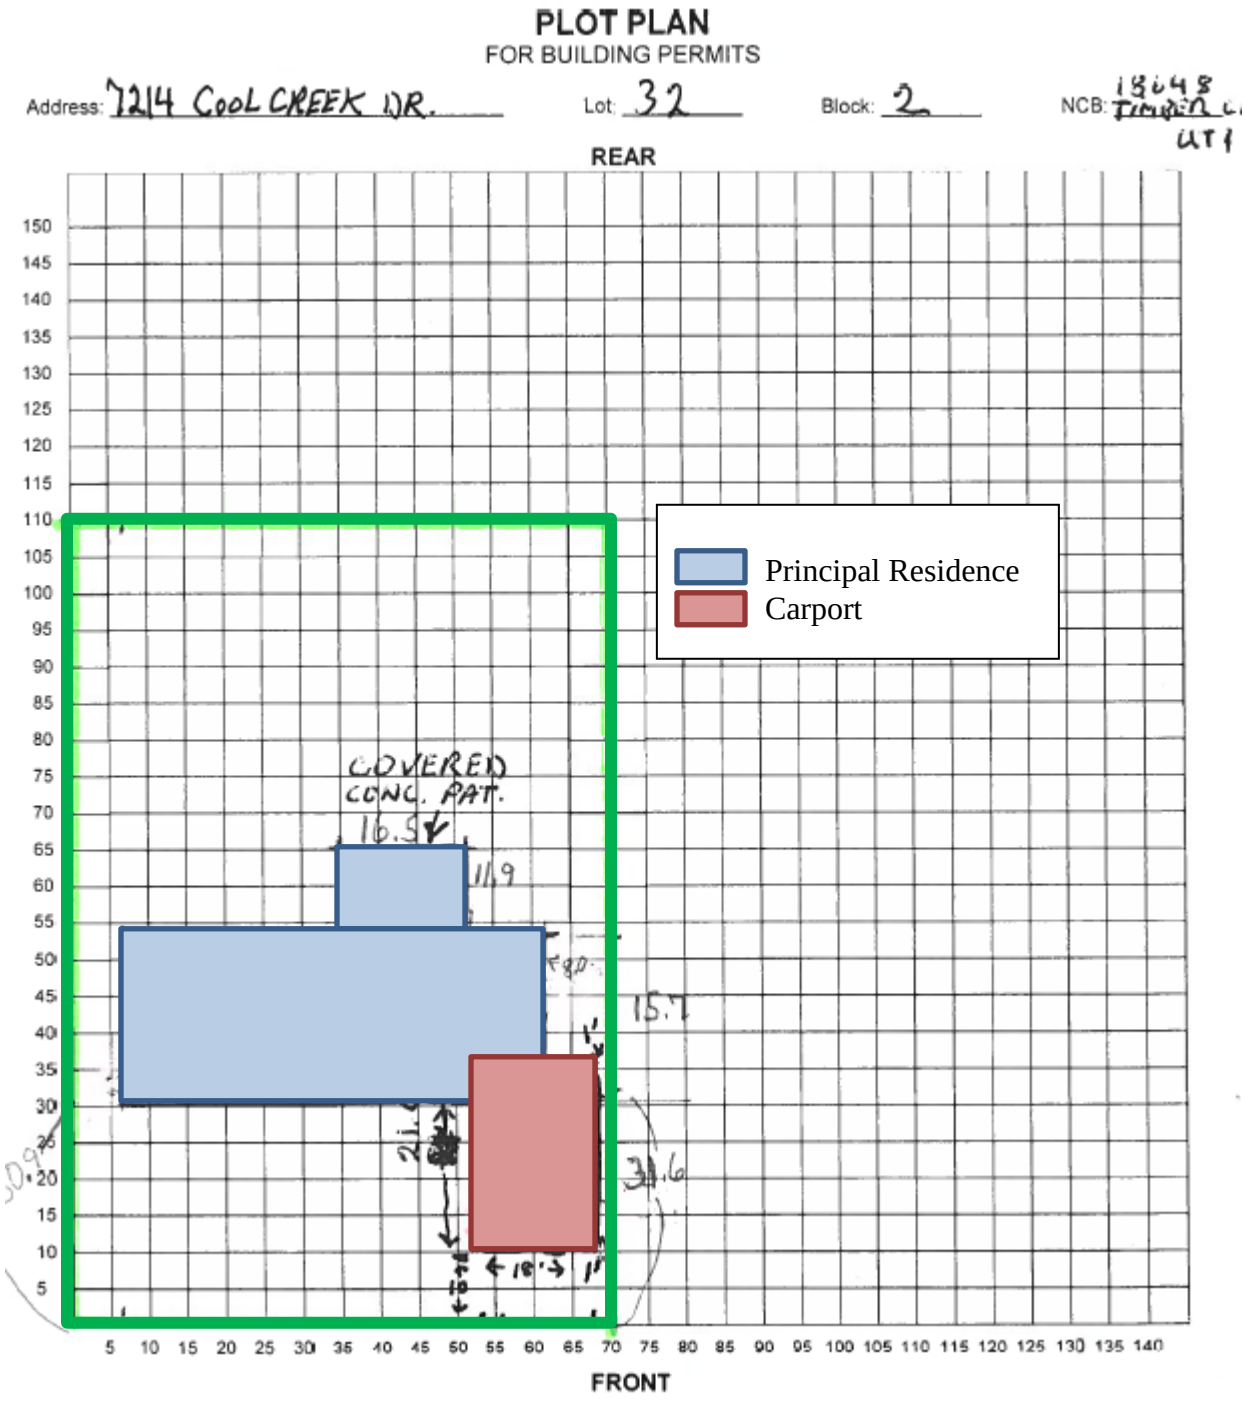

A-18-093
Subject Property – 7214 Cool Creek Drive

View of Carport Side Setback

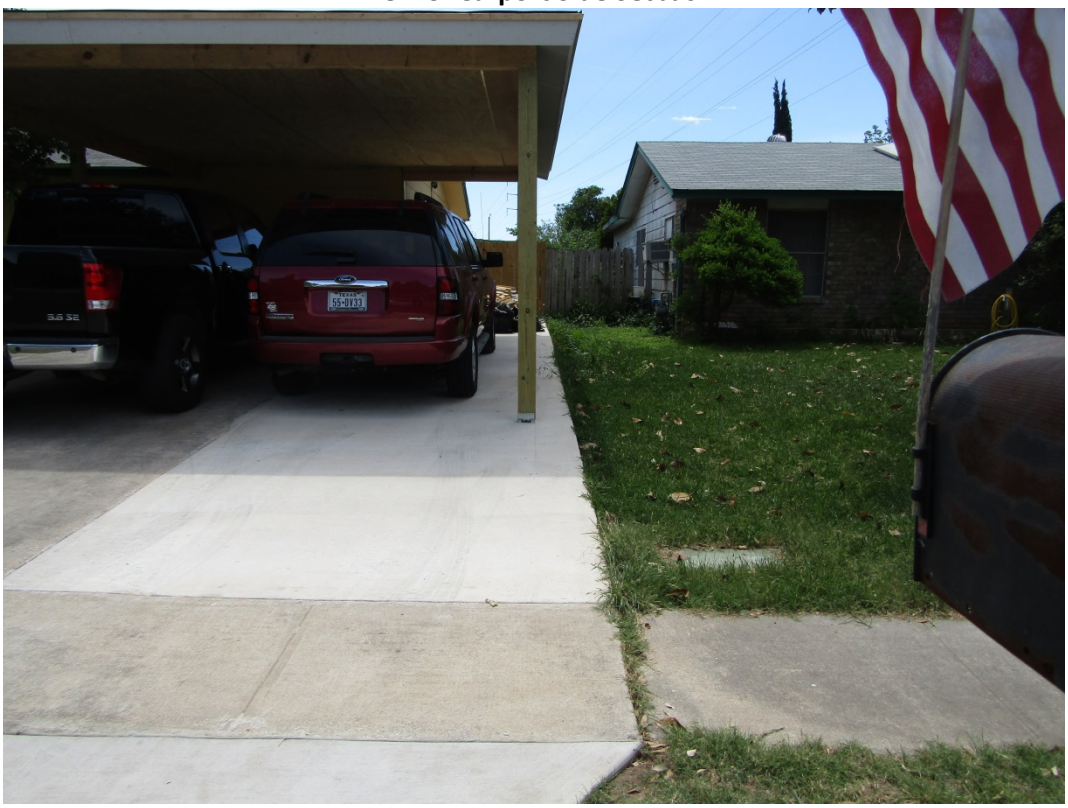

Streetscape (west)

Sreetscape (east)

Adjacent Property

Adjoining Property