SITE PLAN

1/16” = 1’

0’ 10’ 20’ 30’

NOTE:
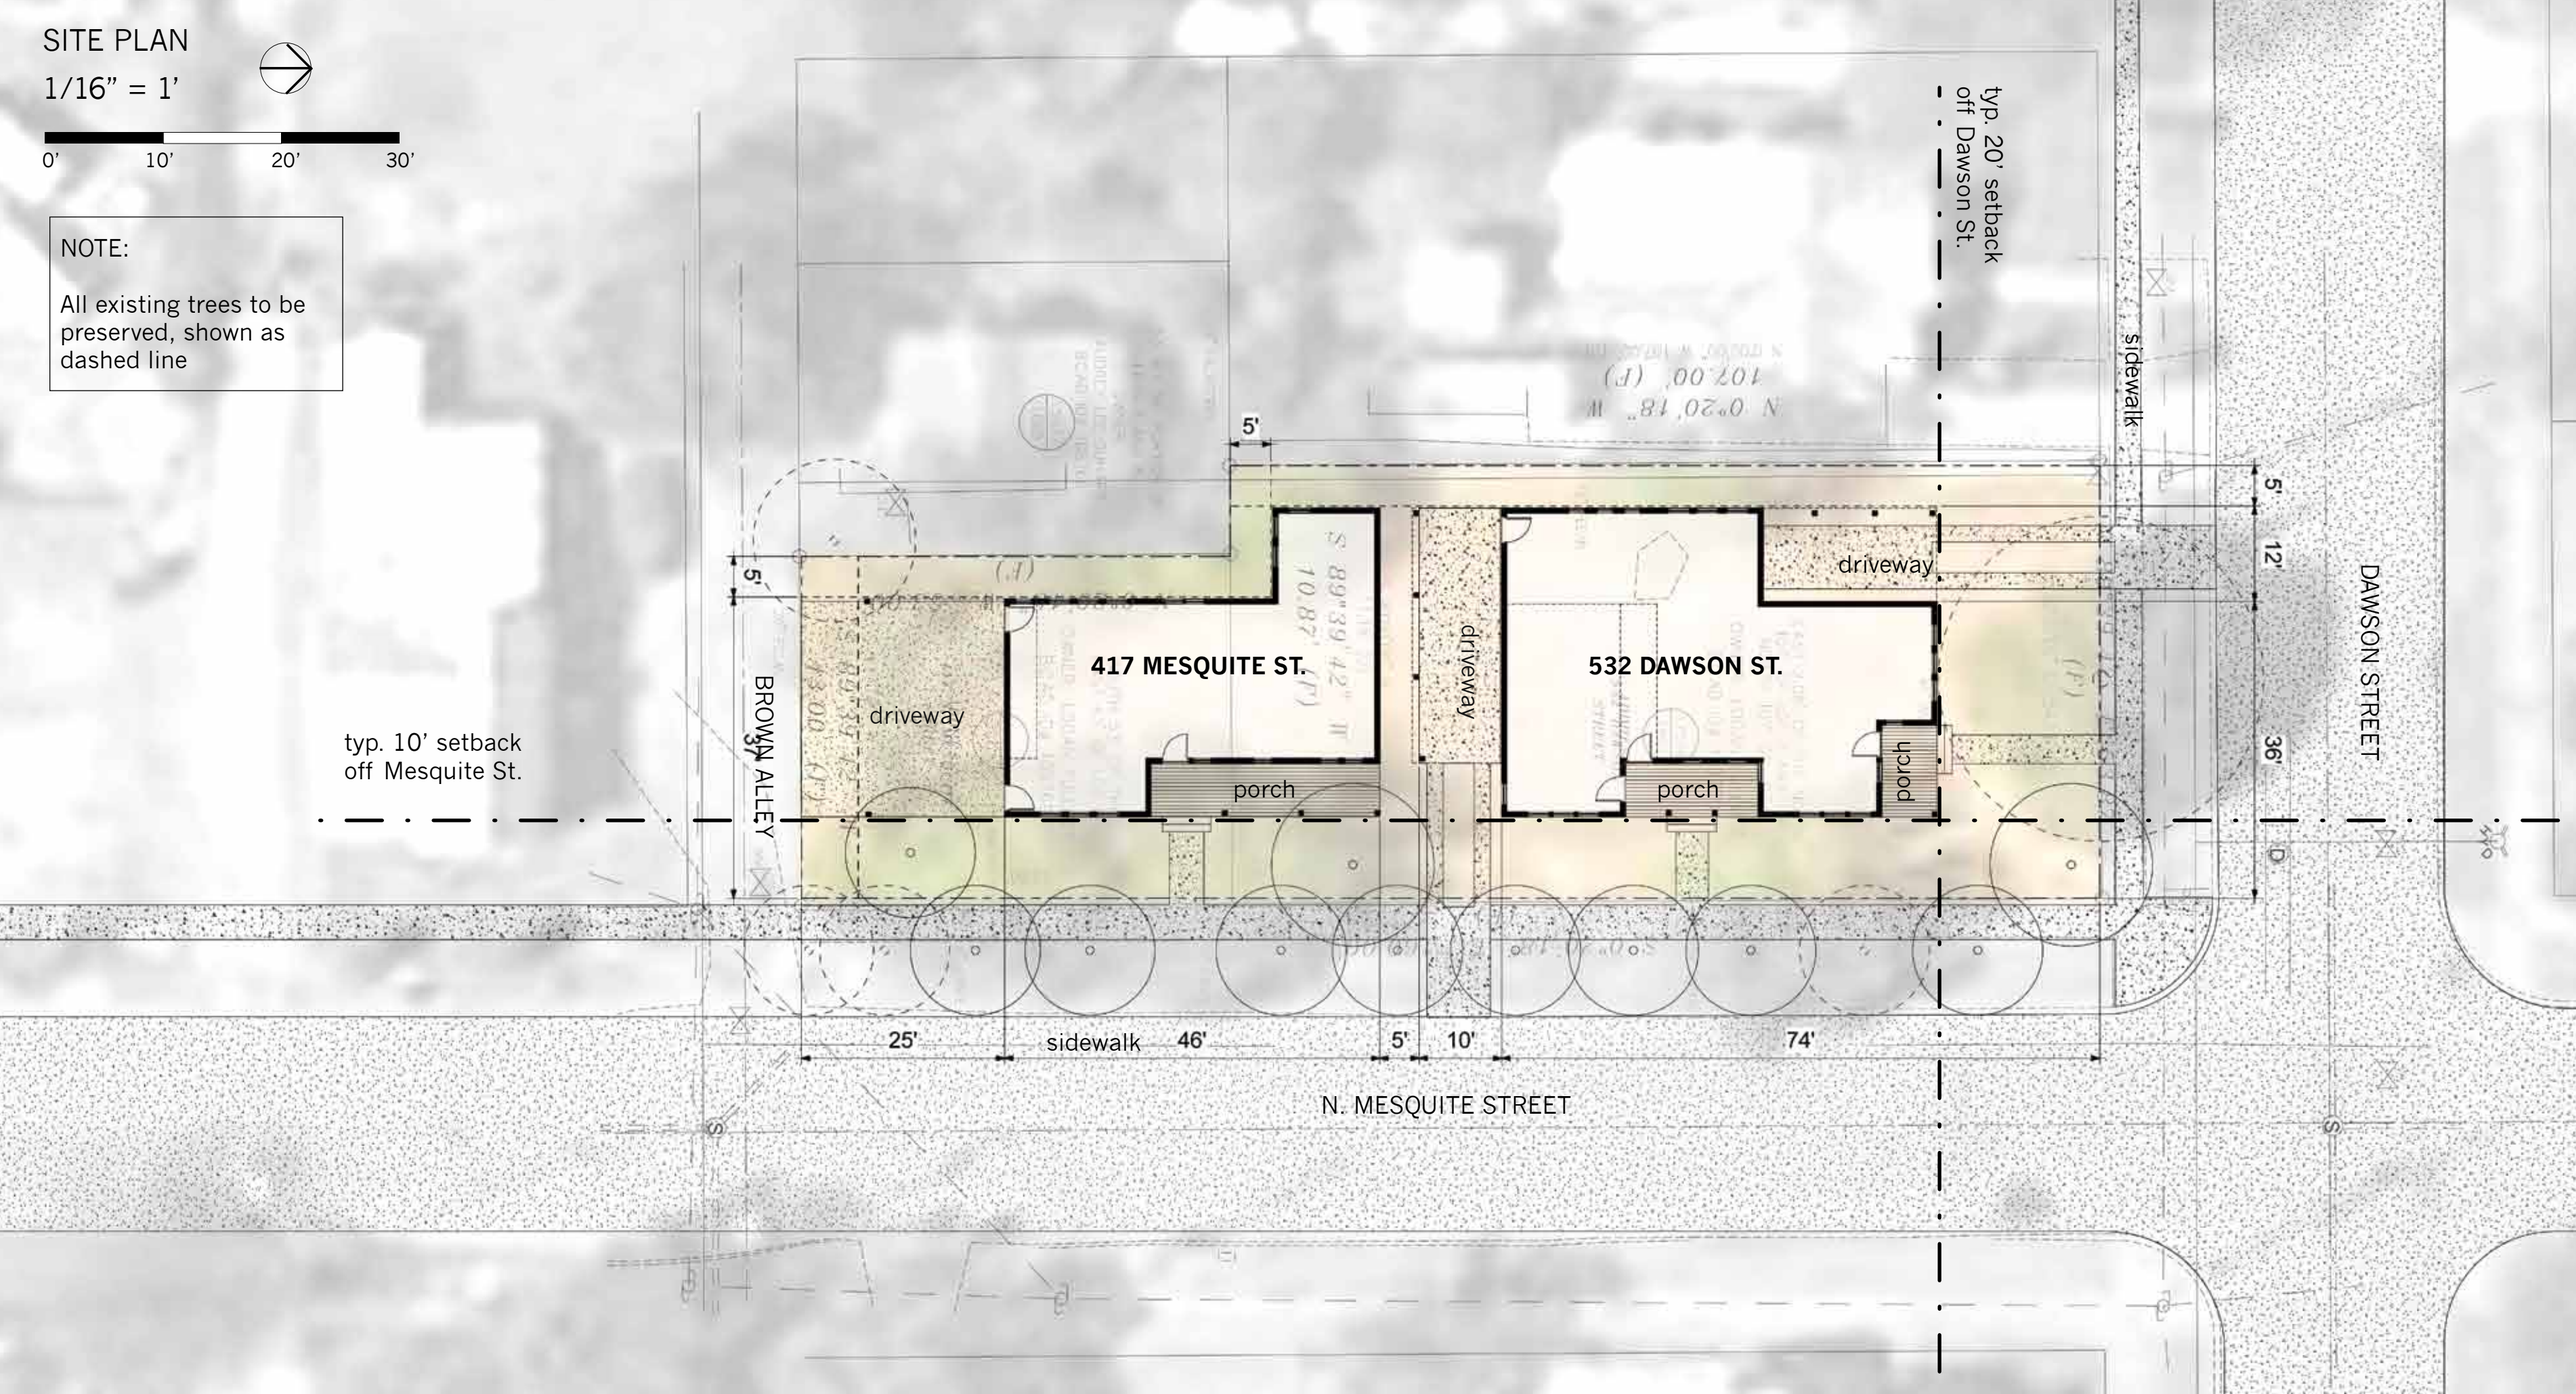
All existing trees to be preserved, shown as dashed line