Z2017227

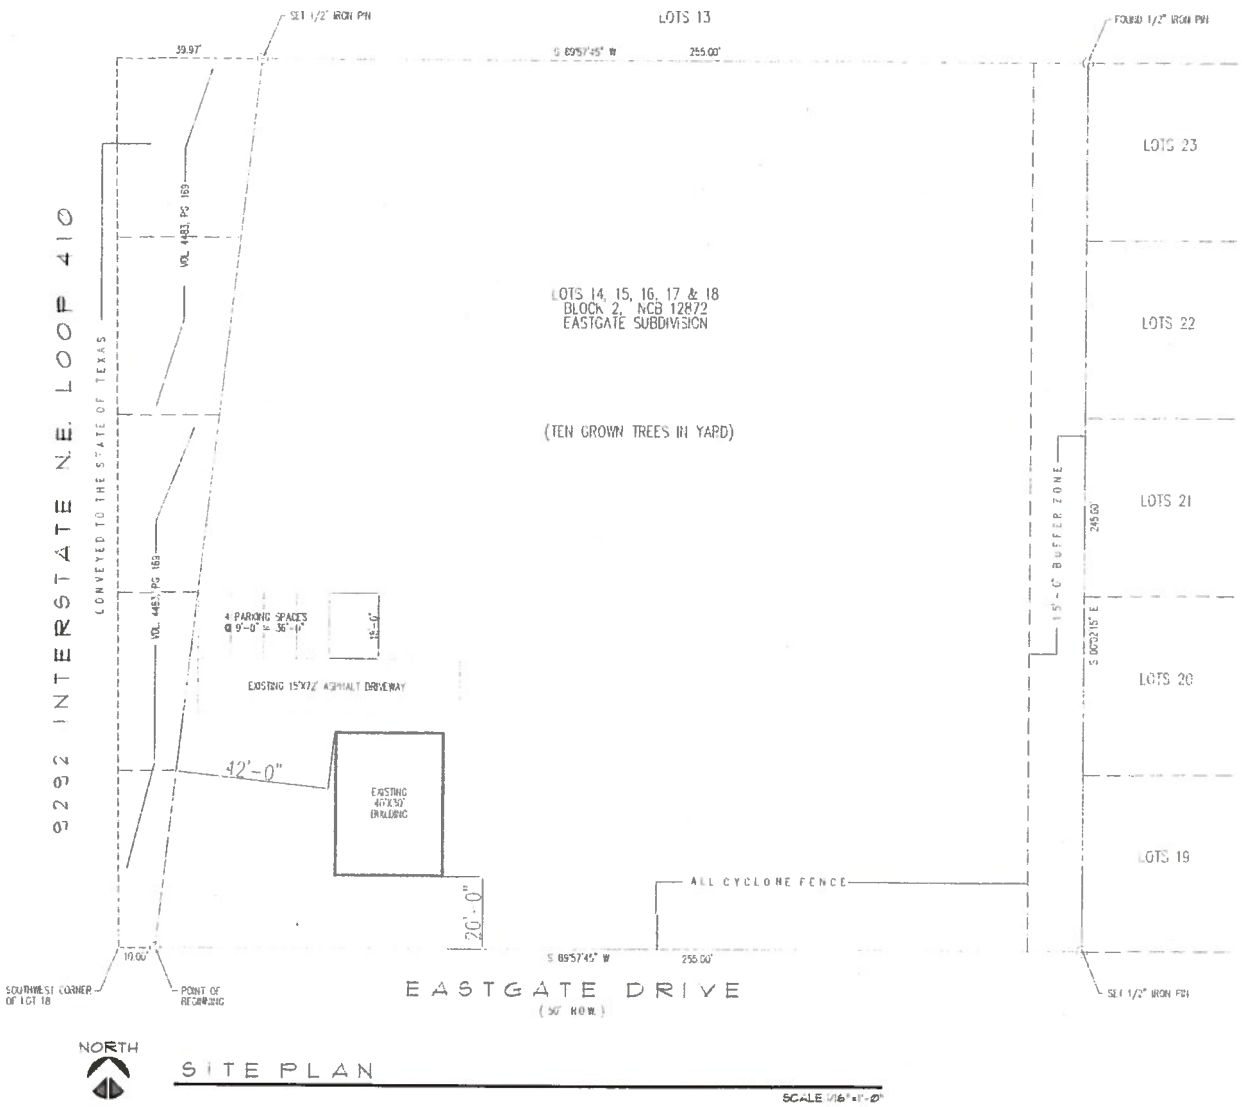

SITE PLAN

SCALE 1/16" = 1'-0"

SITE PLAN for
9292 INTERSTATE N.E. LOOP 410
SAN ANTONIO, TEXAS

Terrazas and Associates, Inc.
Consulting Engineers
Bulverde, Tx. 78163
Jerome A. Terrazas P.E.
Phone/Fax: (210) 510-9444

REVISIONS

PROJECT #
DATE: 7/17/17
DRAWN: JOSEPH D.
CHECKED BY: J.A.T.

SHEET #
S-1
of 1