East gate St.

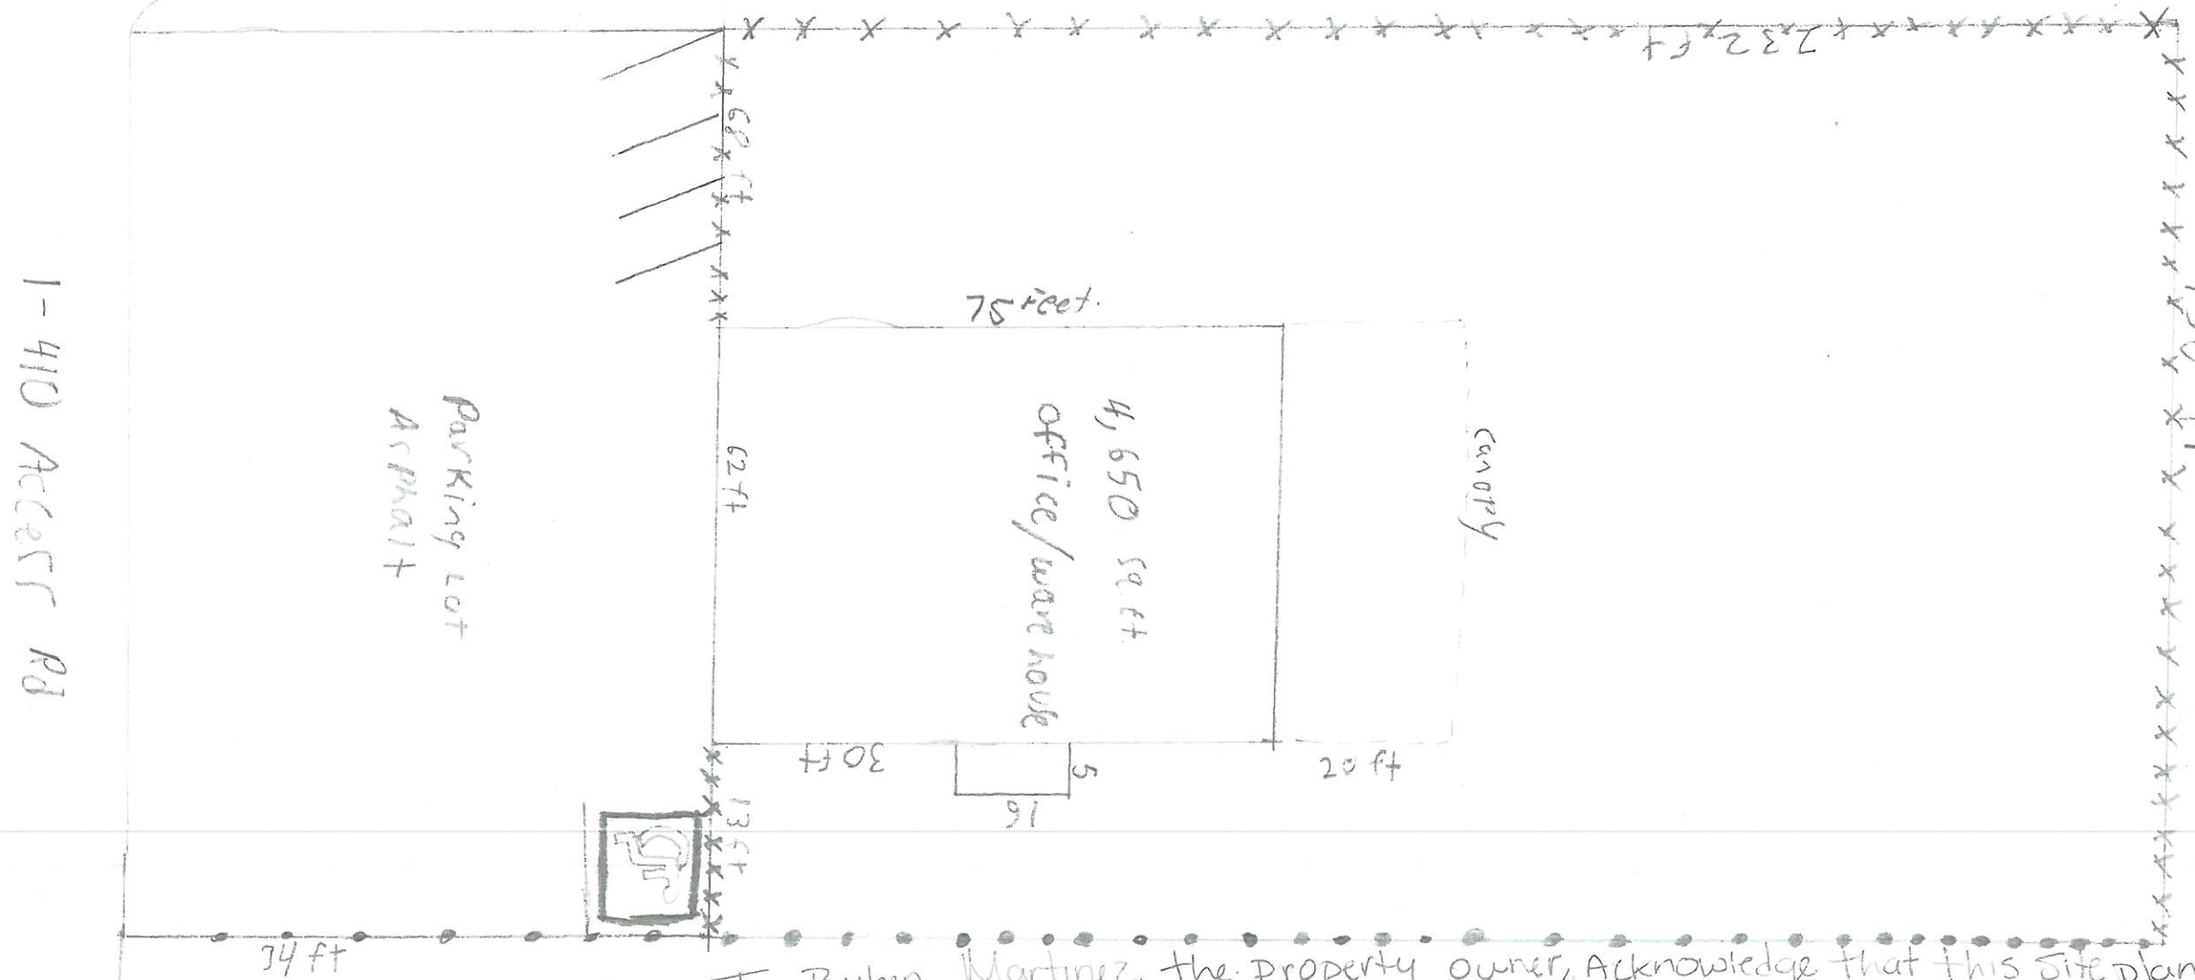

6' wooden Fence

6' cyclone Fence

I, Ruben Martinez, the property owner, Acknowledge that this site plan Submitted for the purpose of rezoning this property is in accordance with all applicable Provisions of the Unified Development Code. Additionally I understand the City Council approvel of site plan in conjunction with a rezoning case does no relieve me from adherence to Any/All City-adopted Codes at the time of plan Submittal for building permits.

181C1027