Attachment 1
Notification Plan

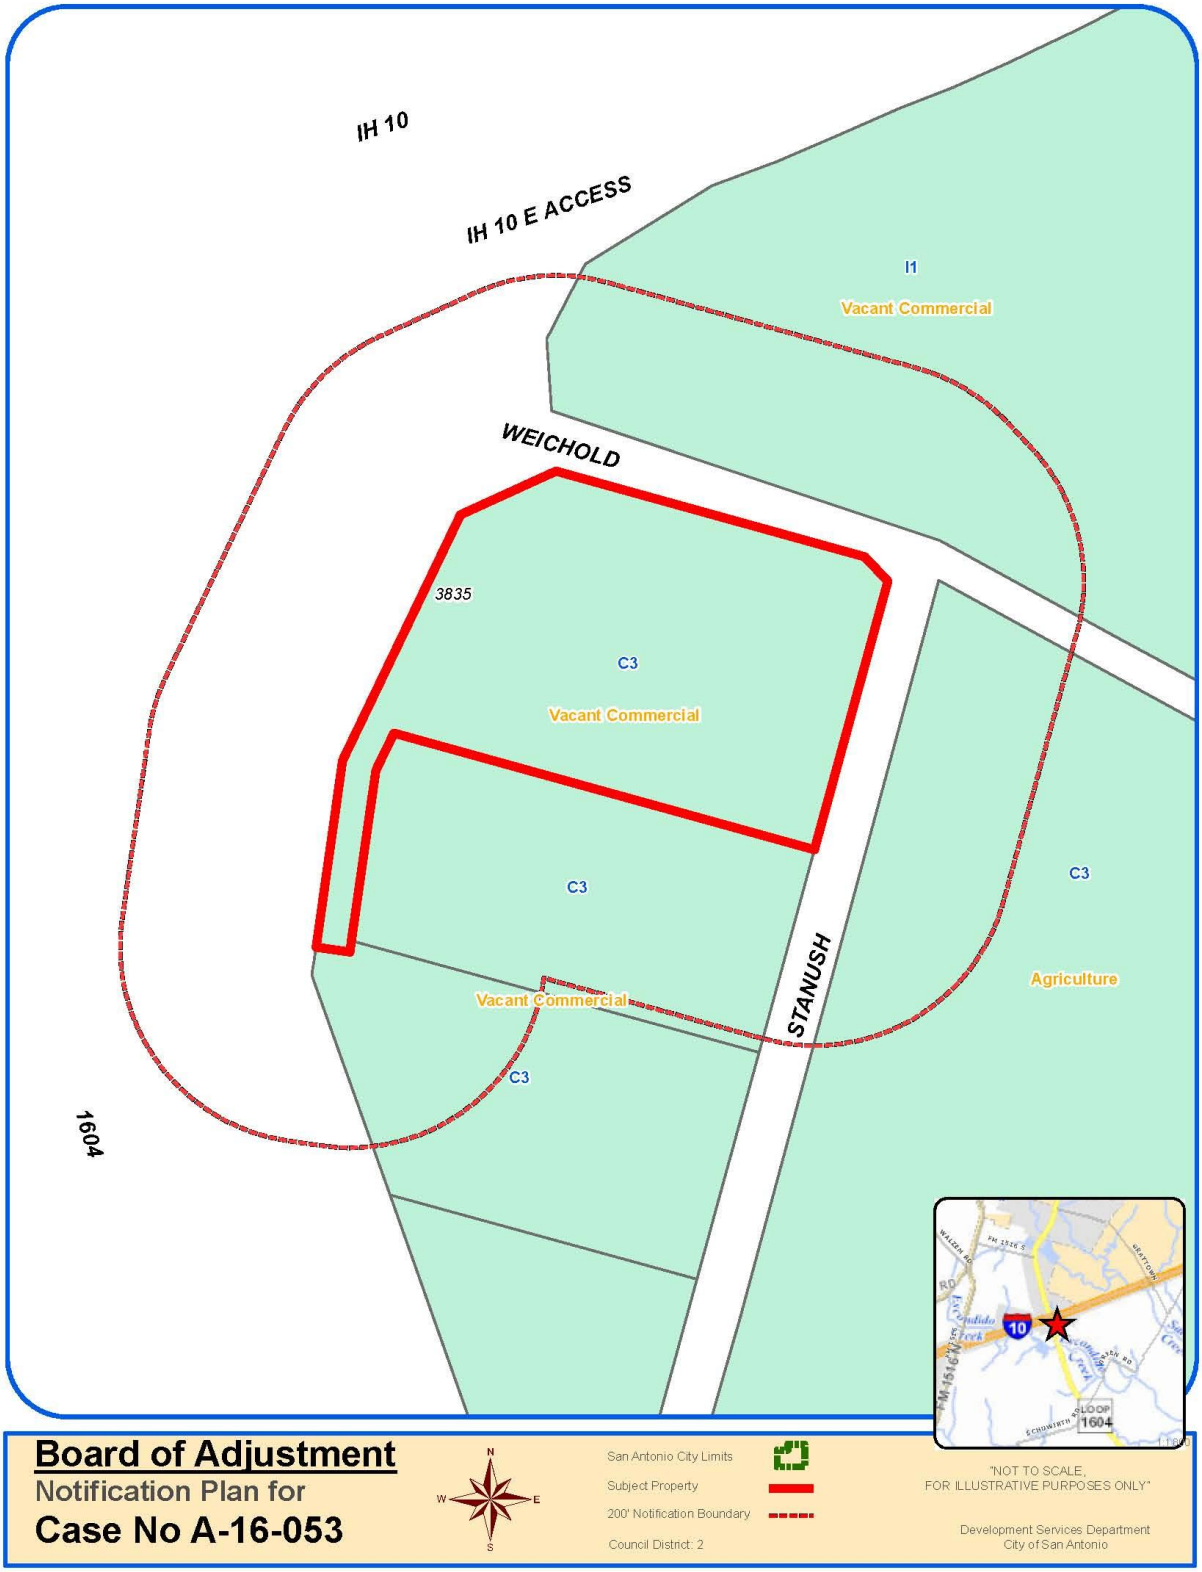

Board of Adjustment
Notification Plan for
Case No A-16-053

N
W E
S

San Antonio City Limits
Subject Property
200' Notification Boundary
Council District: 2

"NOT TO SCALE,
FOR ILLUSTRATIVE PURPOSES ONLY"

Development Services Department
City of San Antonio

Attachment 1
Notification Plan (continued)

Board of Adjustment
Notification Plan for
Case No A-16-053

N
W E
S

San Antonio City Limits
Subject Property
200' Notification Boundary
Council District 2

"NOT TO SCALE,
FOR ILLUSTRATIVE PURPOSES ONLY"

Development Services Department
City of San Antonio

Attachment 2
Plot Plan

Board of Adjustment
Plot Plan for
Case No A-16-053

N
W E
S

"NOT TO SCALE,
FOR ILLUSTRATIVE PURPOSES ONLY"
Council District: 2

11,000
3835 E Loop 1604 N

Development Services Department
City of San Antonio

Attachment 2
Plot Plan (continued)

Board of Adjustment
Plot Plan for
Case No A-16-053

"NOT TO SCALE,
FOR ILLUSTRATIVE PURPOSES ONLY"
Council District: 2

3835 E Loop 1604 N

Development Services Department
City of San Antonio

Attachment 3
Applicant's Site Plan

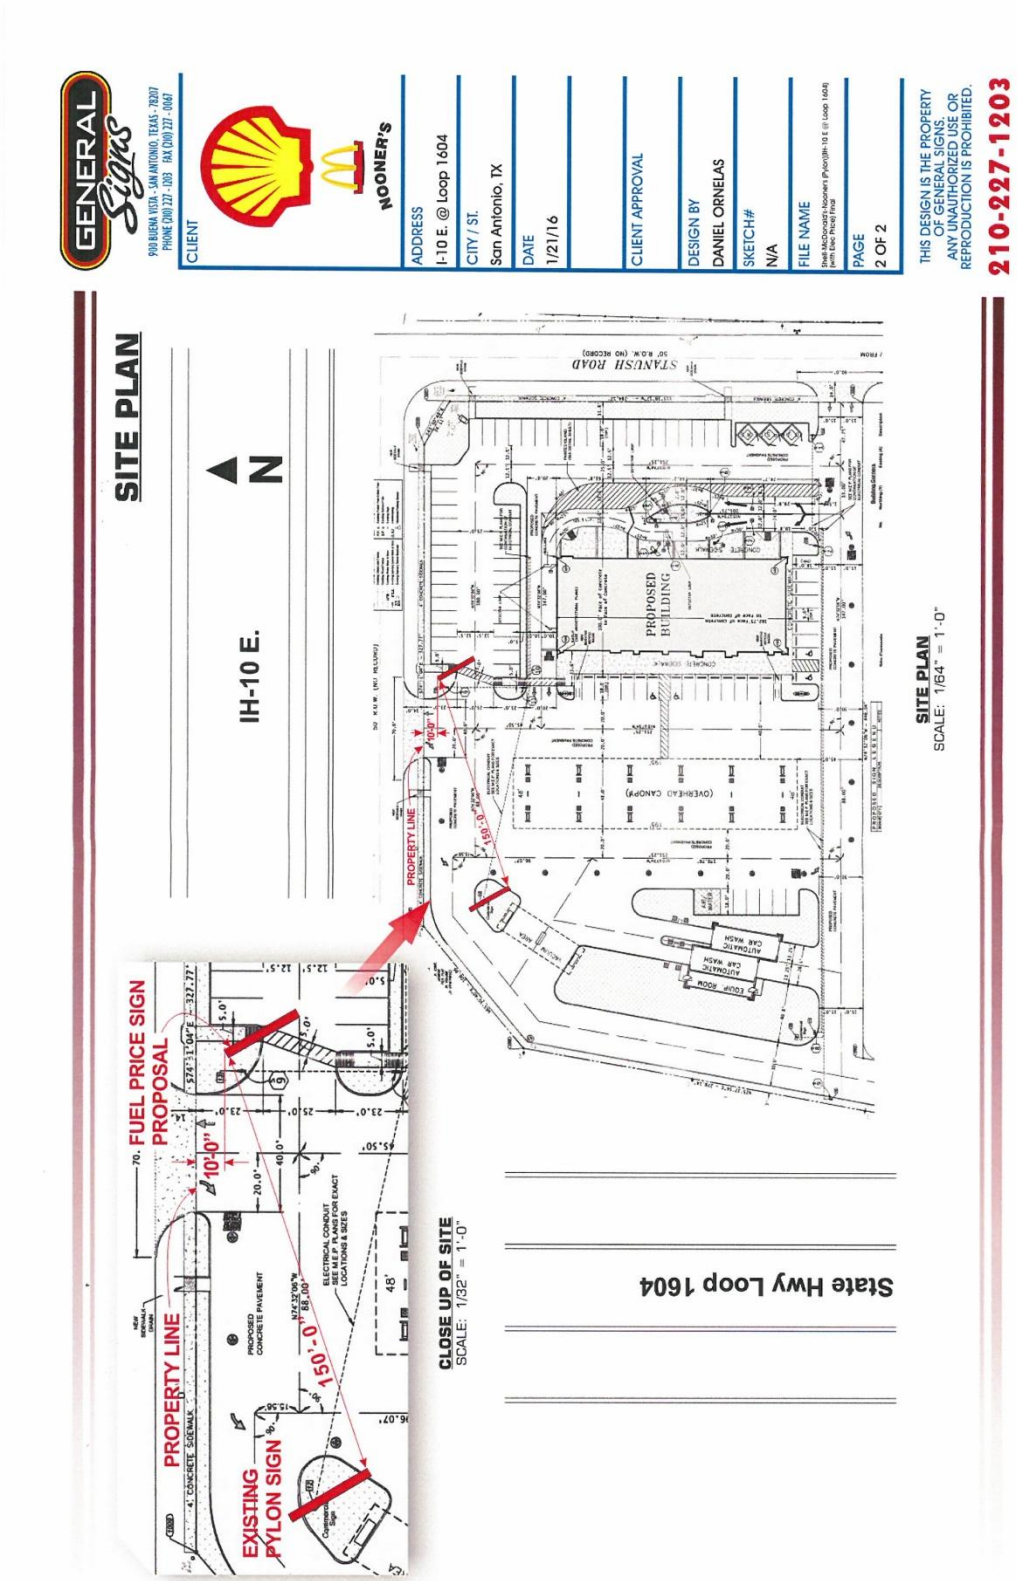

Attachment 4 – Photos
Subject Property – Currently no landscape buffering

Existing Sign, proposal to add price cabinet