


Meeting Room Renovation


- Ashford will be investing approximately \$1.2mm to renovate the buildings
- South building is primarily used for storage and will be converted into usable conference space, including a new large meeting room on the 1st floor, meeting rooms on the 2nd floor and a kitchen renovation
- New updated bathrooms will be constructed
- North building will be renovated to update decor




Existing Plan

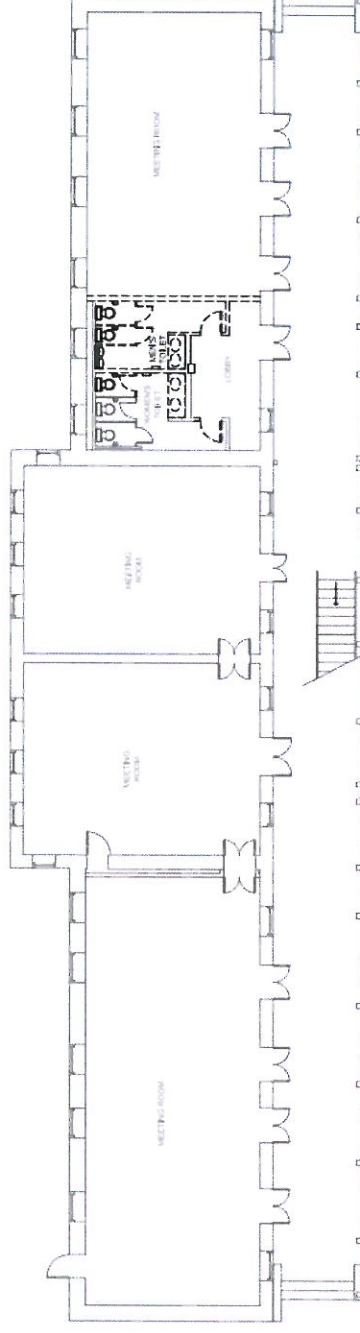

1
PLAN
NORTH BUILDING
EXISTING FIRST FLOOR PLAN
SCALE: 1/8" = 1'-0"

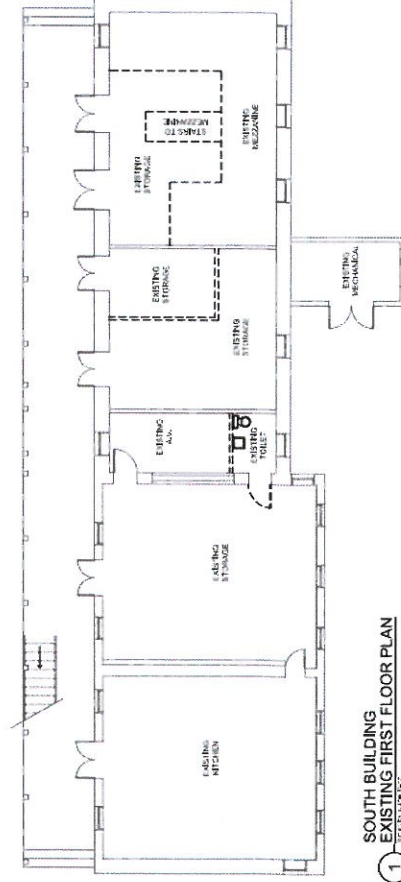



1
PLAN
SOUTH BUILDING
EXISTING FIRST FLOOR PLAN
SCALE: 1/8" = 1'-0"

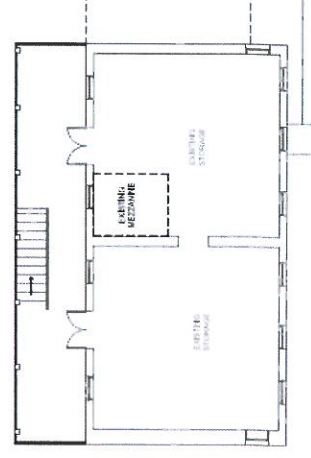


2
PLAN
SOUTH BUILDING
EXISTING SECOND FLOOR PLAN
SCALE: 1/8" = 1'-0"




Existing South Building

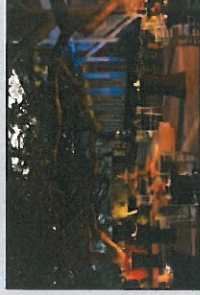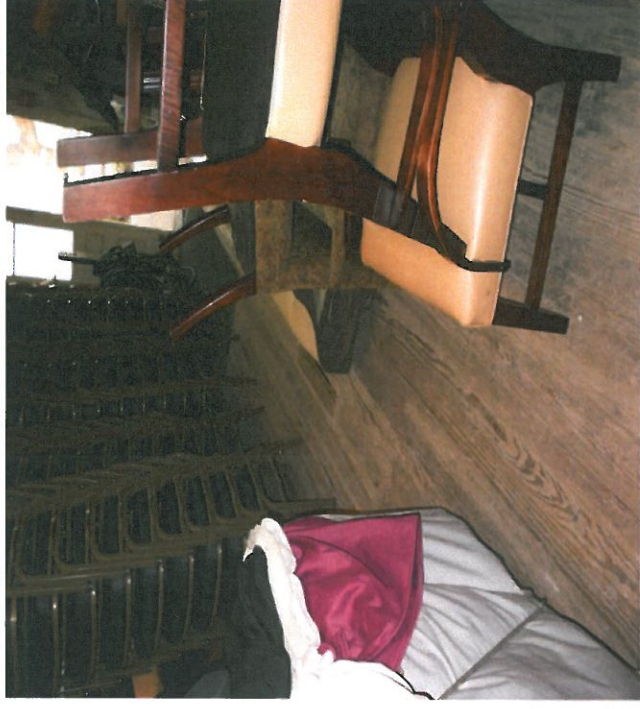


Option 1

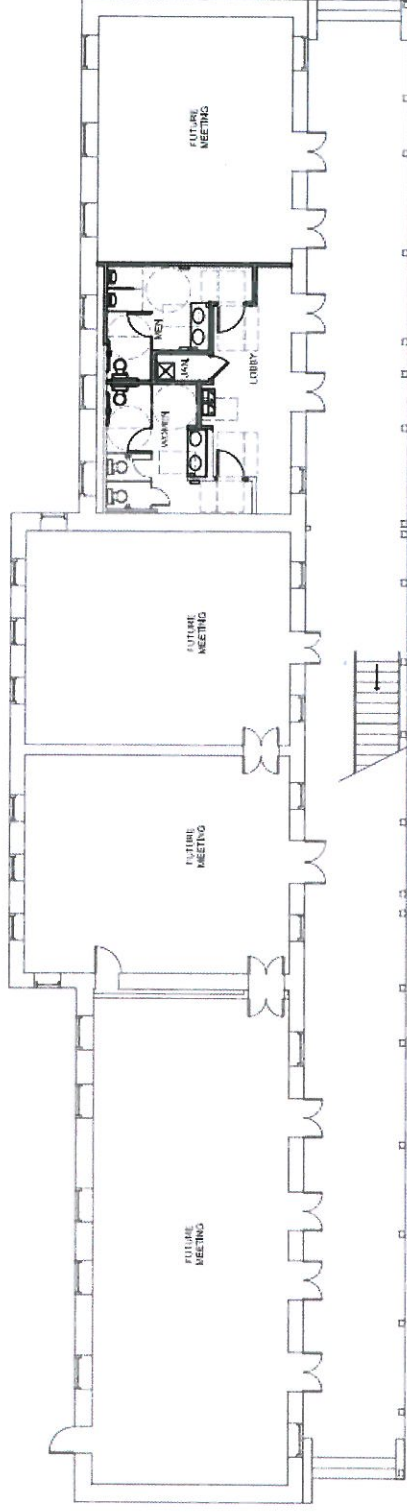

2 NORTH BUILDING
PROPOSED FIRST FLOOR PLAN
SCALE: 1/8" = 1'-0"

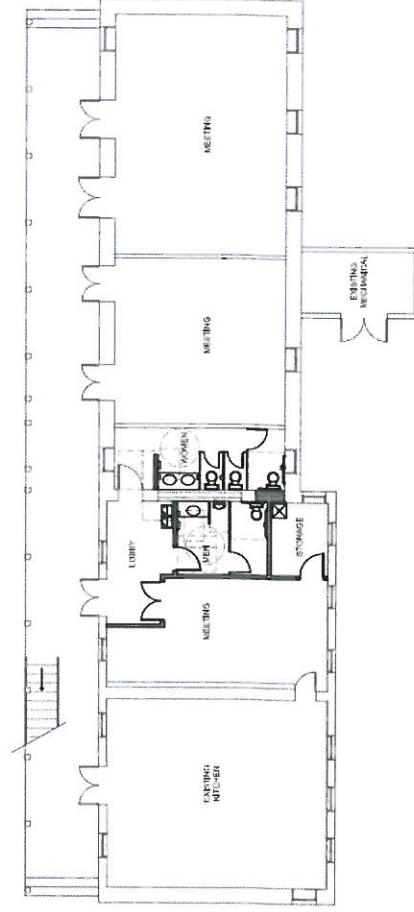


3 SOUTH BUILDING
PROPOSED FIRST FLOOR PLAN
SCALE: 1/8" = 1'-0"

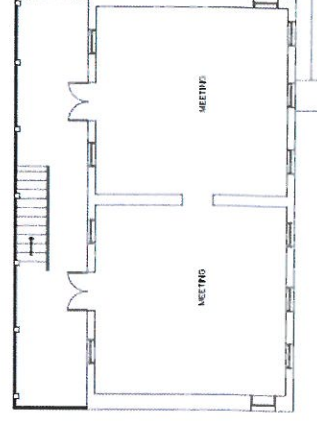


4 SOUTH BUILDING
PROPOSED SECOND FLOOR PLAN
SCALE: 1/8" = 1'-0"



Option 2

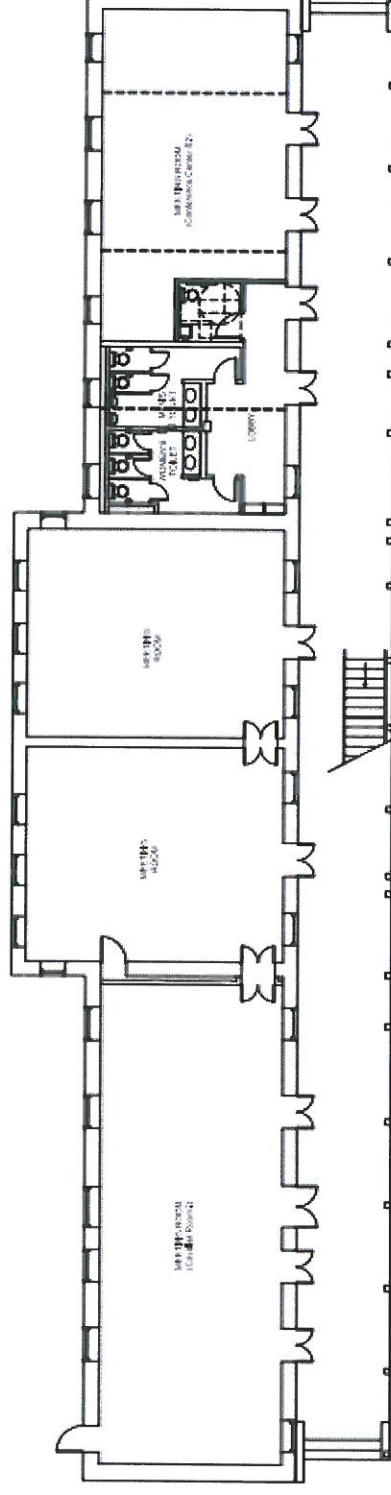

**NORTH BUILDING
PROPOSED FIRST FLOOR PLAN**
2 SCALE 1/8" = 1'-0"

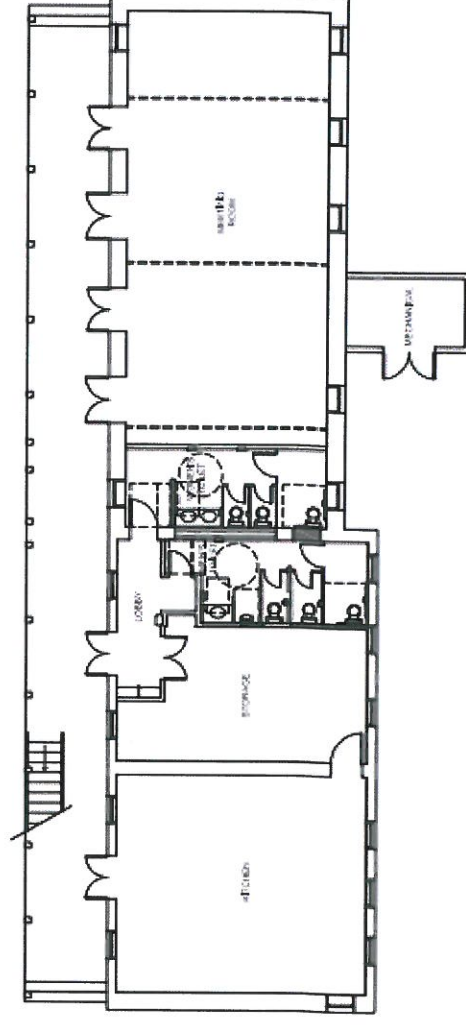

**SOUTH BUILDING
PROPOSED FIRST FLOOR PLAN**
2 SCALE 1/8" = 1'-0"

