Z2016152

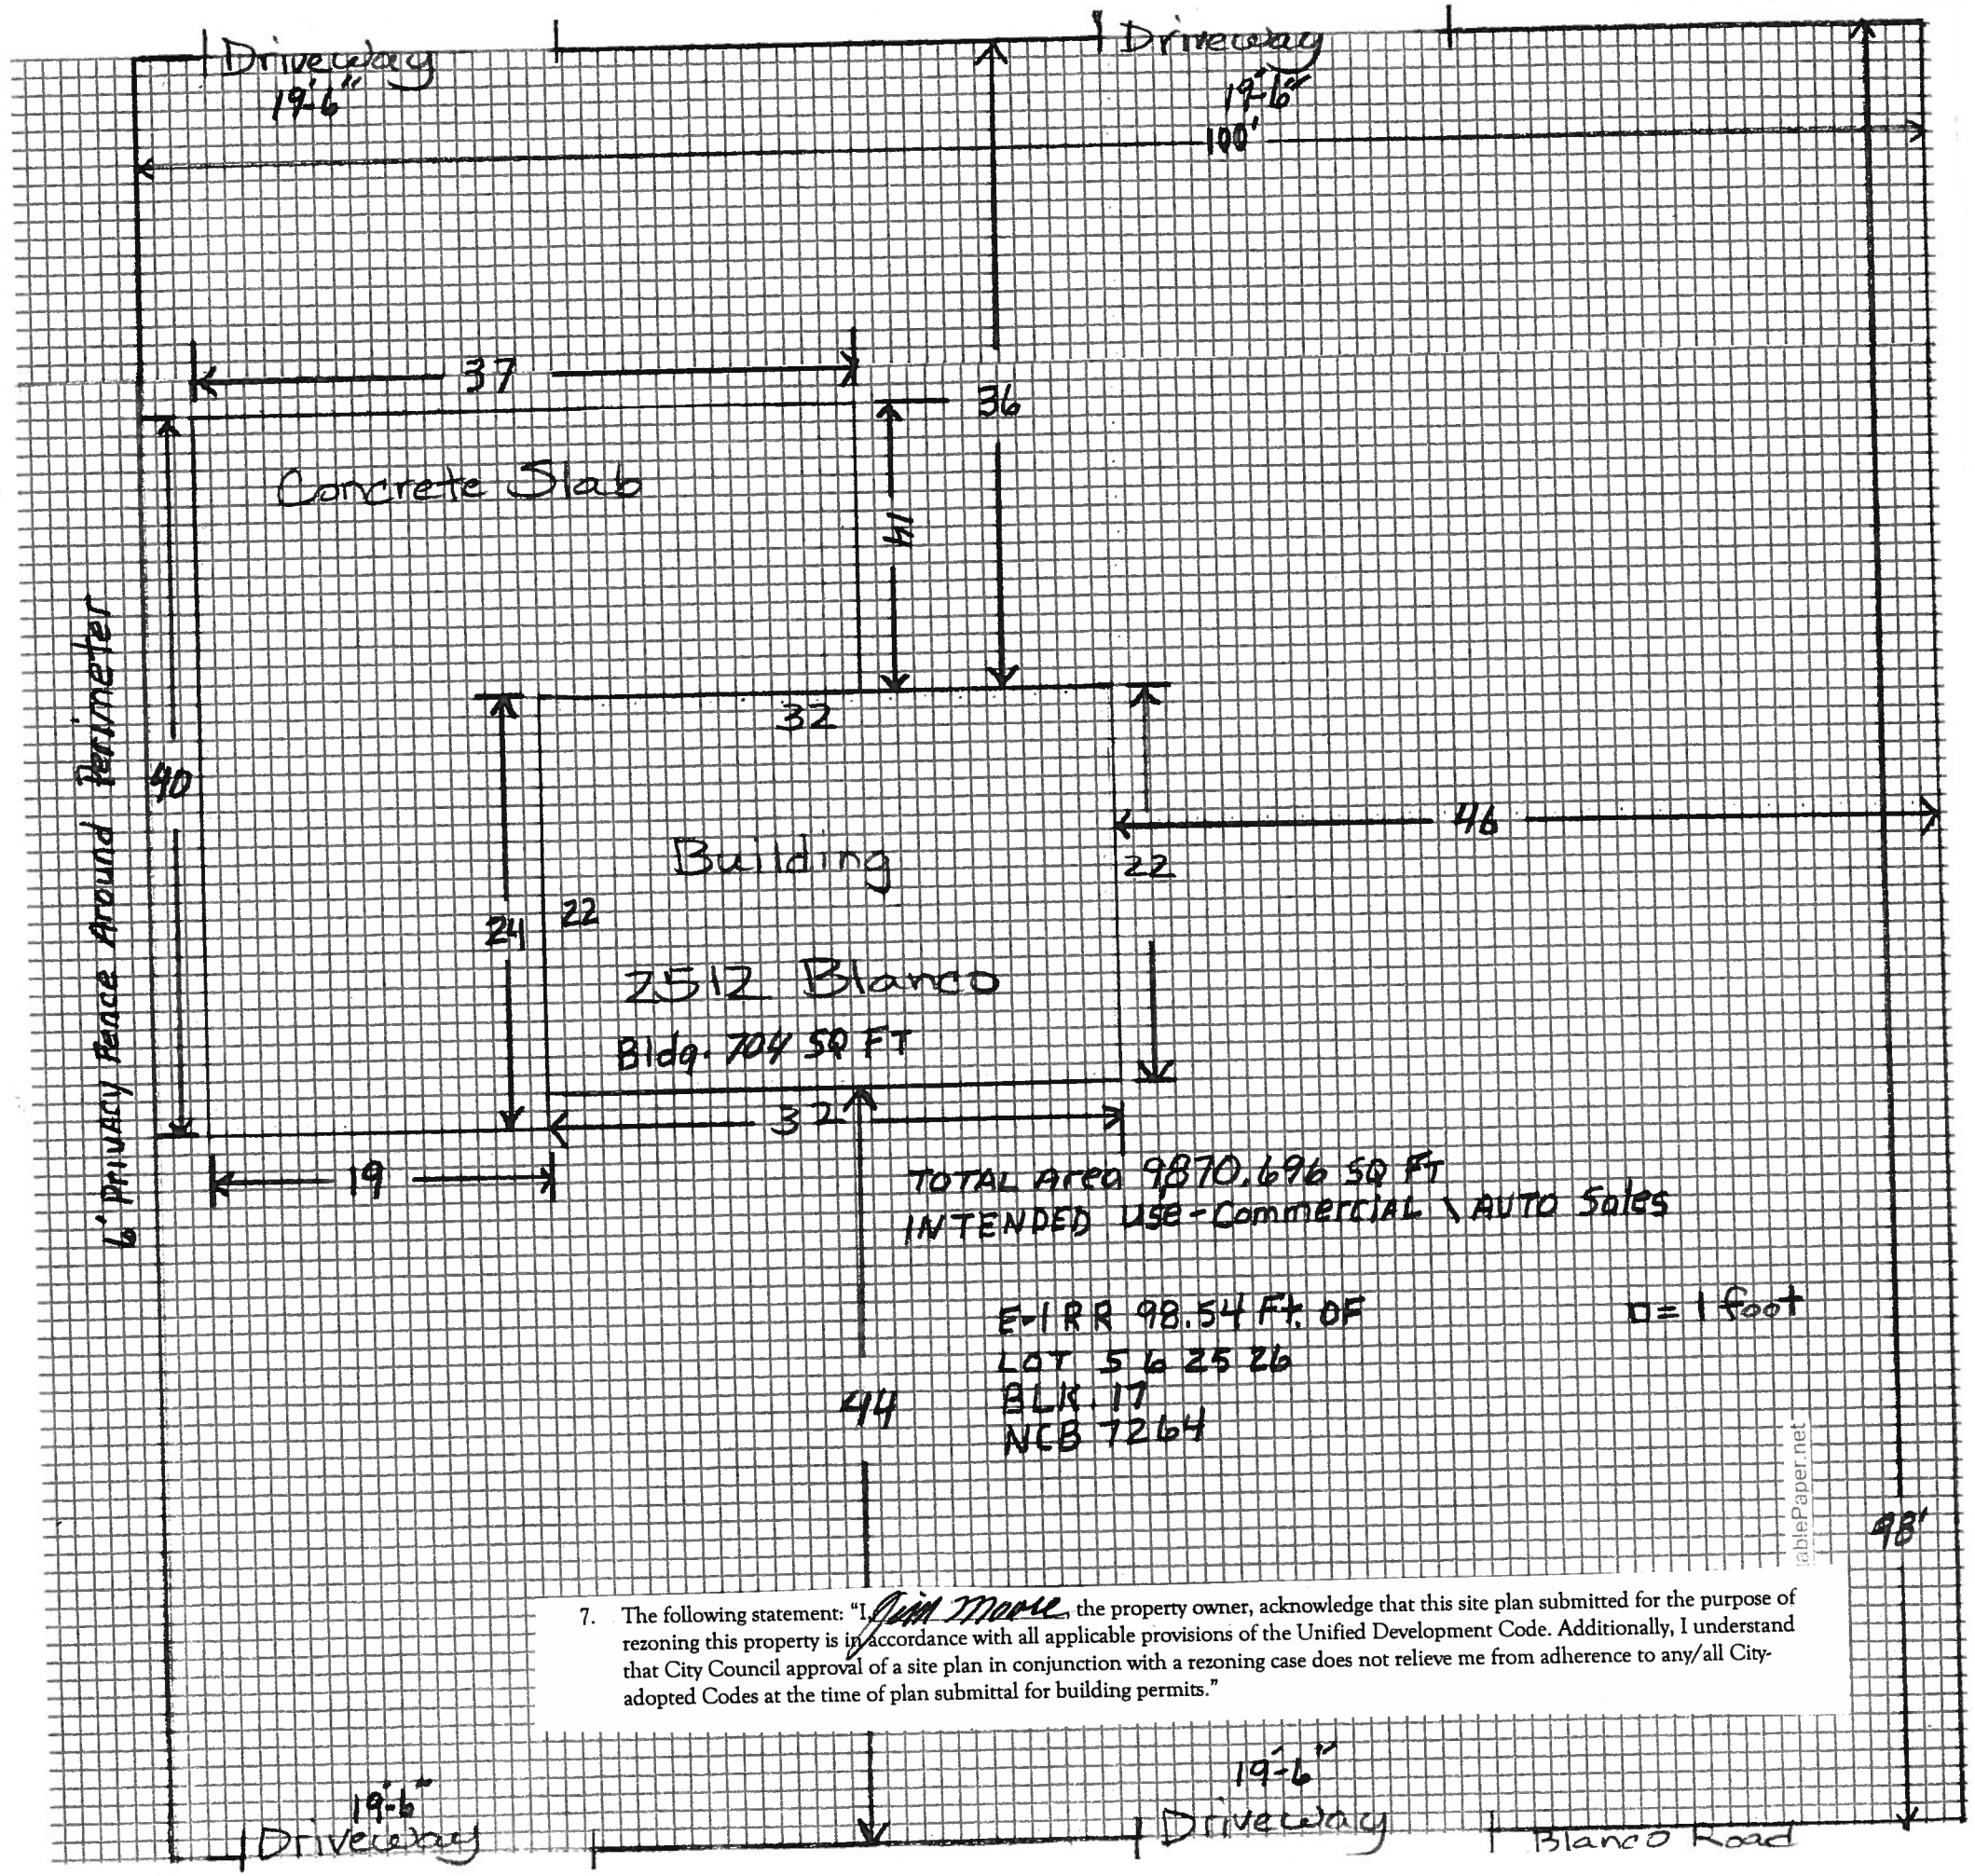
Driveway
19'-6"
Driveway
19'-6"
100'
37
36
Concrete Slab
41
32
40
46
22
Building
24
22
2512 Blanco
Bldg. 704 SQ FT
32
19
6' PRIVACY Fence Around Perimeter
TOTAL Area 9870.696 SQ FT
INTENDED USE-Commercial \ AUTO Sales
E-I R R 98.54 Ft. OF
LOT 5 6 25 26
BLK. 17
NCB 7264
44
□= 1 foot
98'
7. The following statement: "I, Jim Moore, the property owner, acknowledge that this site plan submitted for the purpose of rezoning this property is in accordance with all applicable provisions of the Unified Development Code. Additionally, I understand that City Council approval of a site plan in conjunction with a rezoning case does not relieve me from adherence to any/all City-adopted Codes at the time of plan submittal for building permits."
19'-6"
Driveway
19'-6"
Driveway
Blanco Road