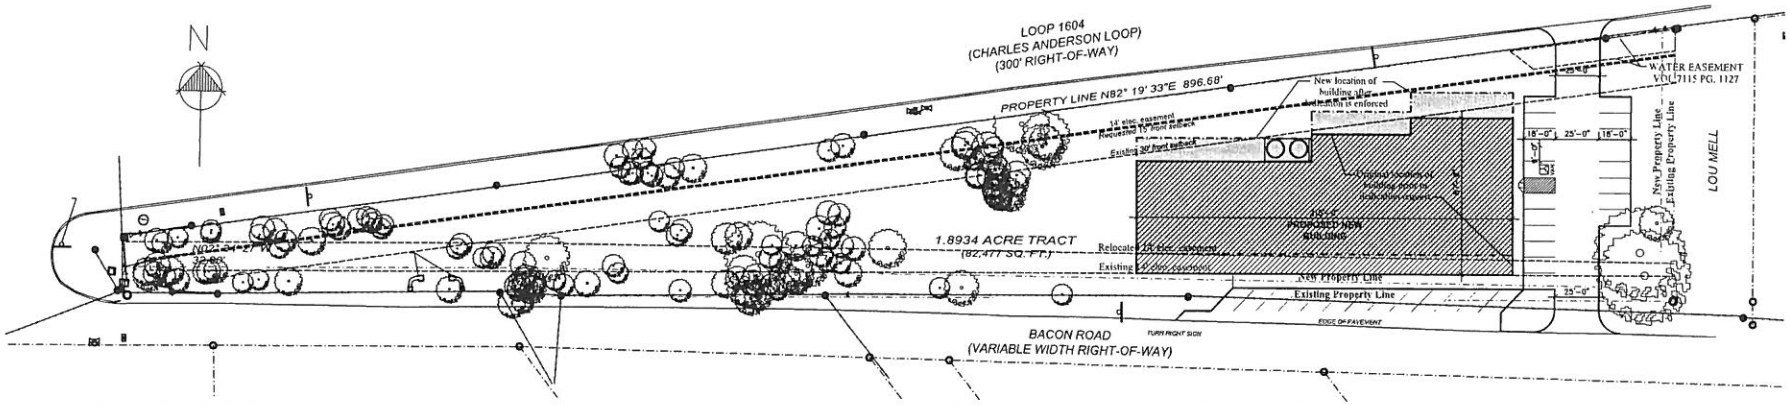

SITE PLAN NOT TO SCALE 01

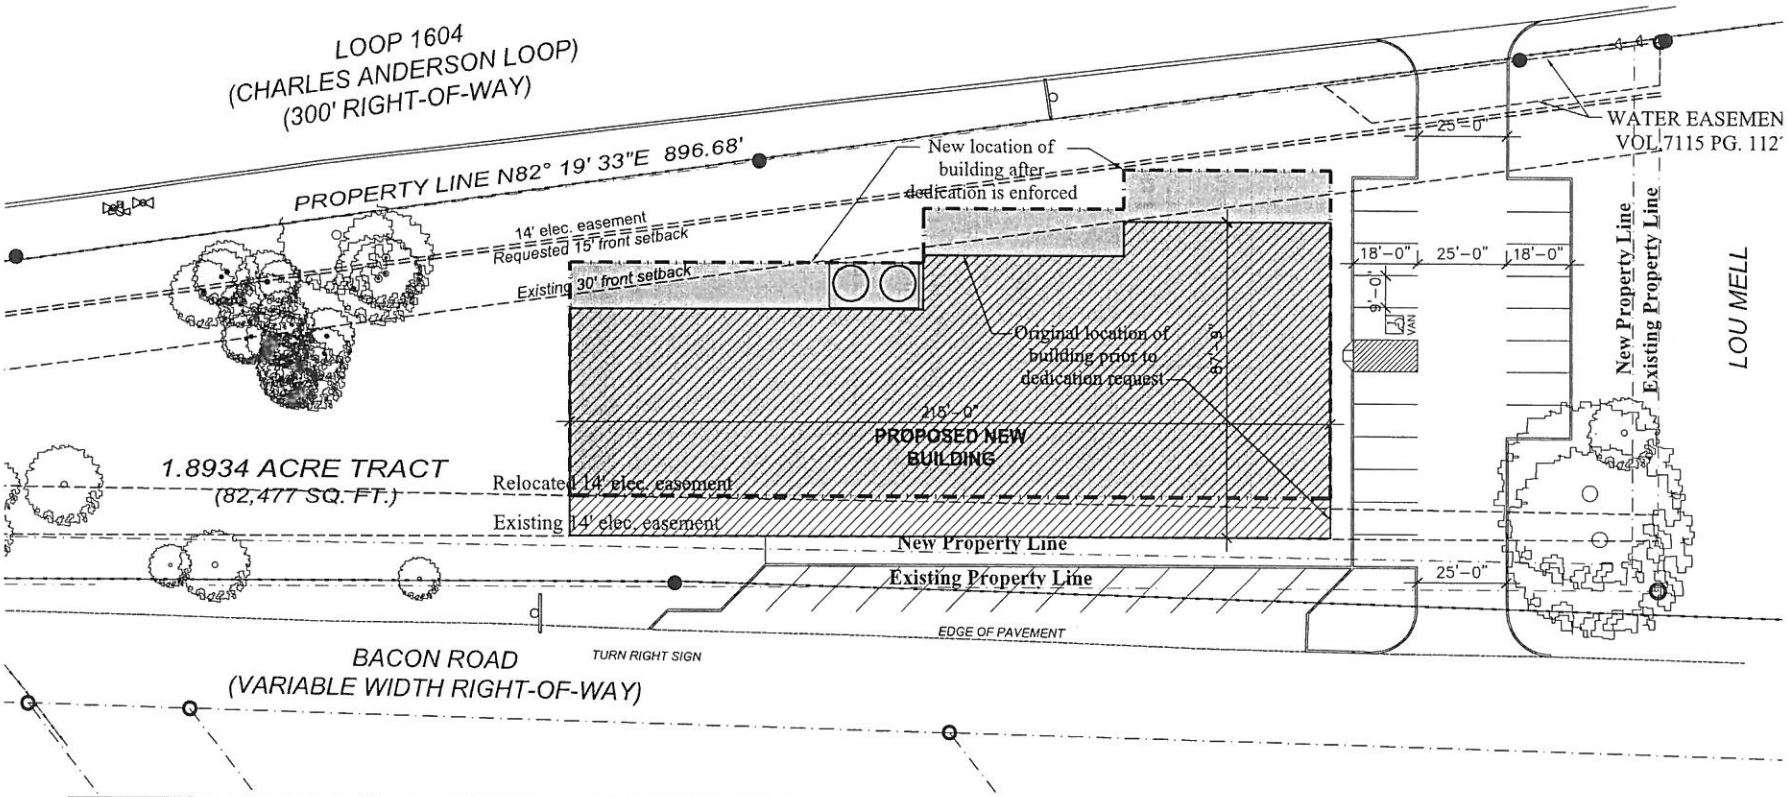

PARTIAL ENLARGED SITE PLAN SCALE: 1/16" = 1'-0" 01

KYLE TOSTENSON
ARCHITECT

Copyright 2016 Kyle Tostenson, architect

REGISTERED ARCHITECT
KYLE TOSTENSON
STATE OF TEXAS
REG. NO. 15510
EXP. DATE 3-28-17

Lucy's Pet Resort

N. Loop 1604 W.
San Antonio, Texas 78249

REVISIONS:

PROJECT NUMBER
C16-4000

Drawn By: KLT
Checked By: KLT

Sheet Number:

A1.0

Issue Date:
October 2016