Board of Adjustment

Notification Plan for

Case No A-18-900023

San Antonio City Limits

Subject Property

200' Notification Boundary

Council District: 5

"NOT TO SCALE,
FOR ILLUSTRATIVE PURPOSES ONLY"

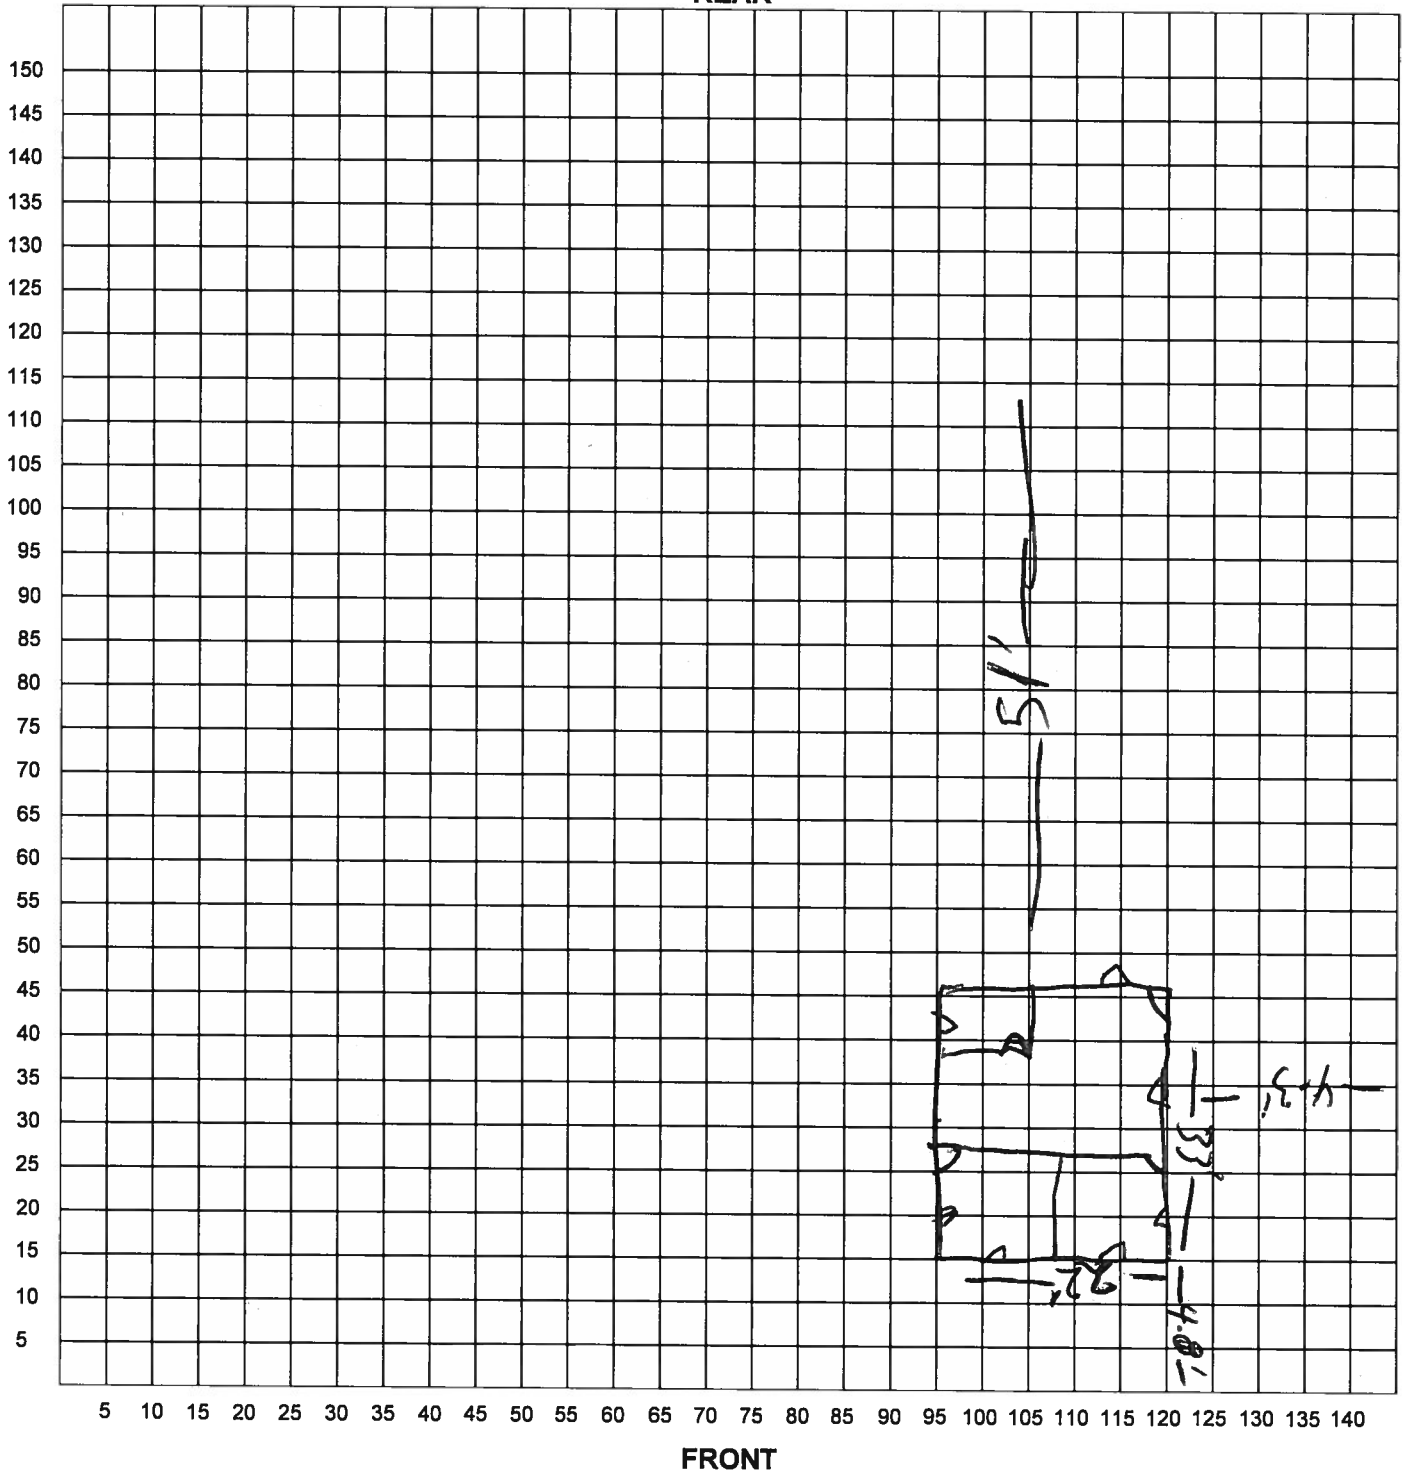Development Services Department
City of San Antonio

PLOT PLAN
FOR BUILDING PERMITS

Address: _____ Lot: _____ Block: _____ NCB: _____

REAR

FRONT

I certify that the above plot plan shows all improvements on this property and that there will be no construction over easements. I also certify that I will build in compliance with the UDC and the 2015 IRC.

Date: _____ Signature of Applicant: _____

Subject Property

Adjacent Properties

Adjacent Properties

Adjacent Properties

Adjacent Properties

Morales Street View

Accessory Dwelling Unit Side View

Adjacent Properties on the Alley

Similar Structure locate in the rear