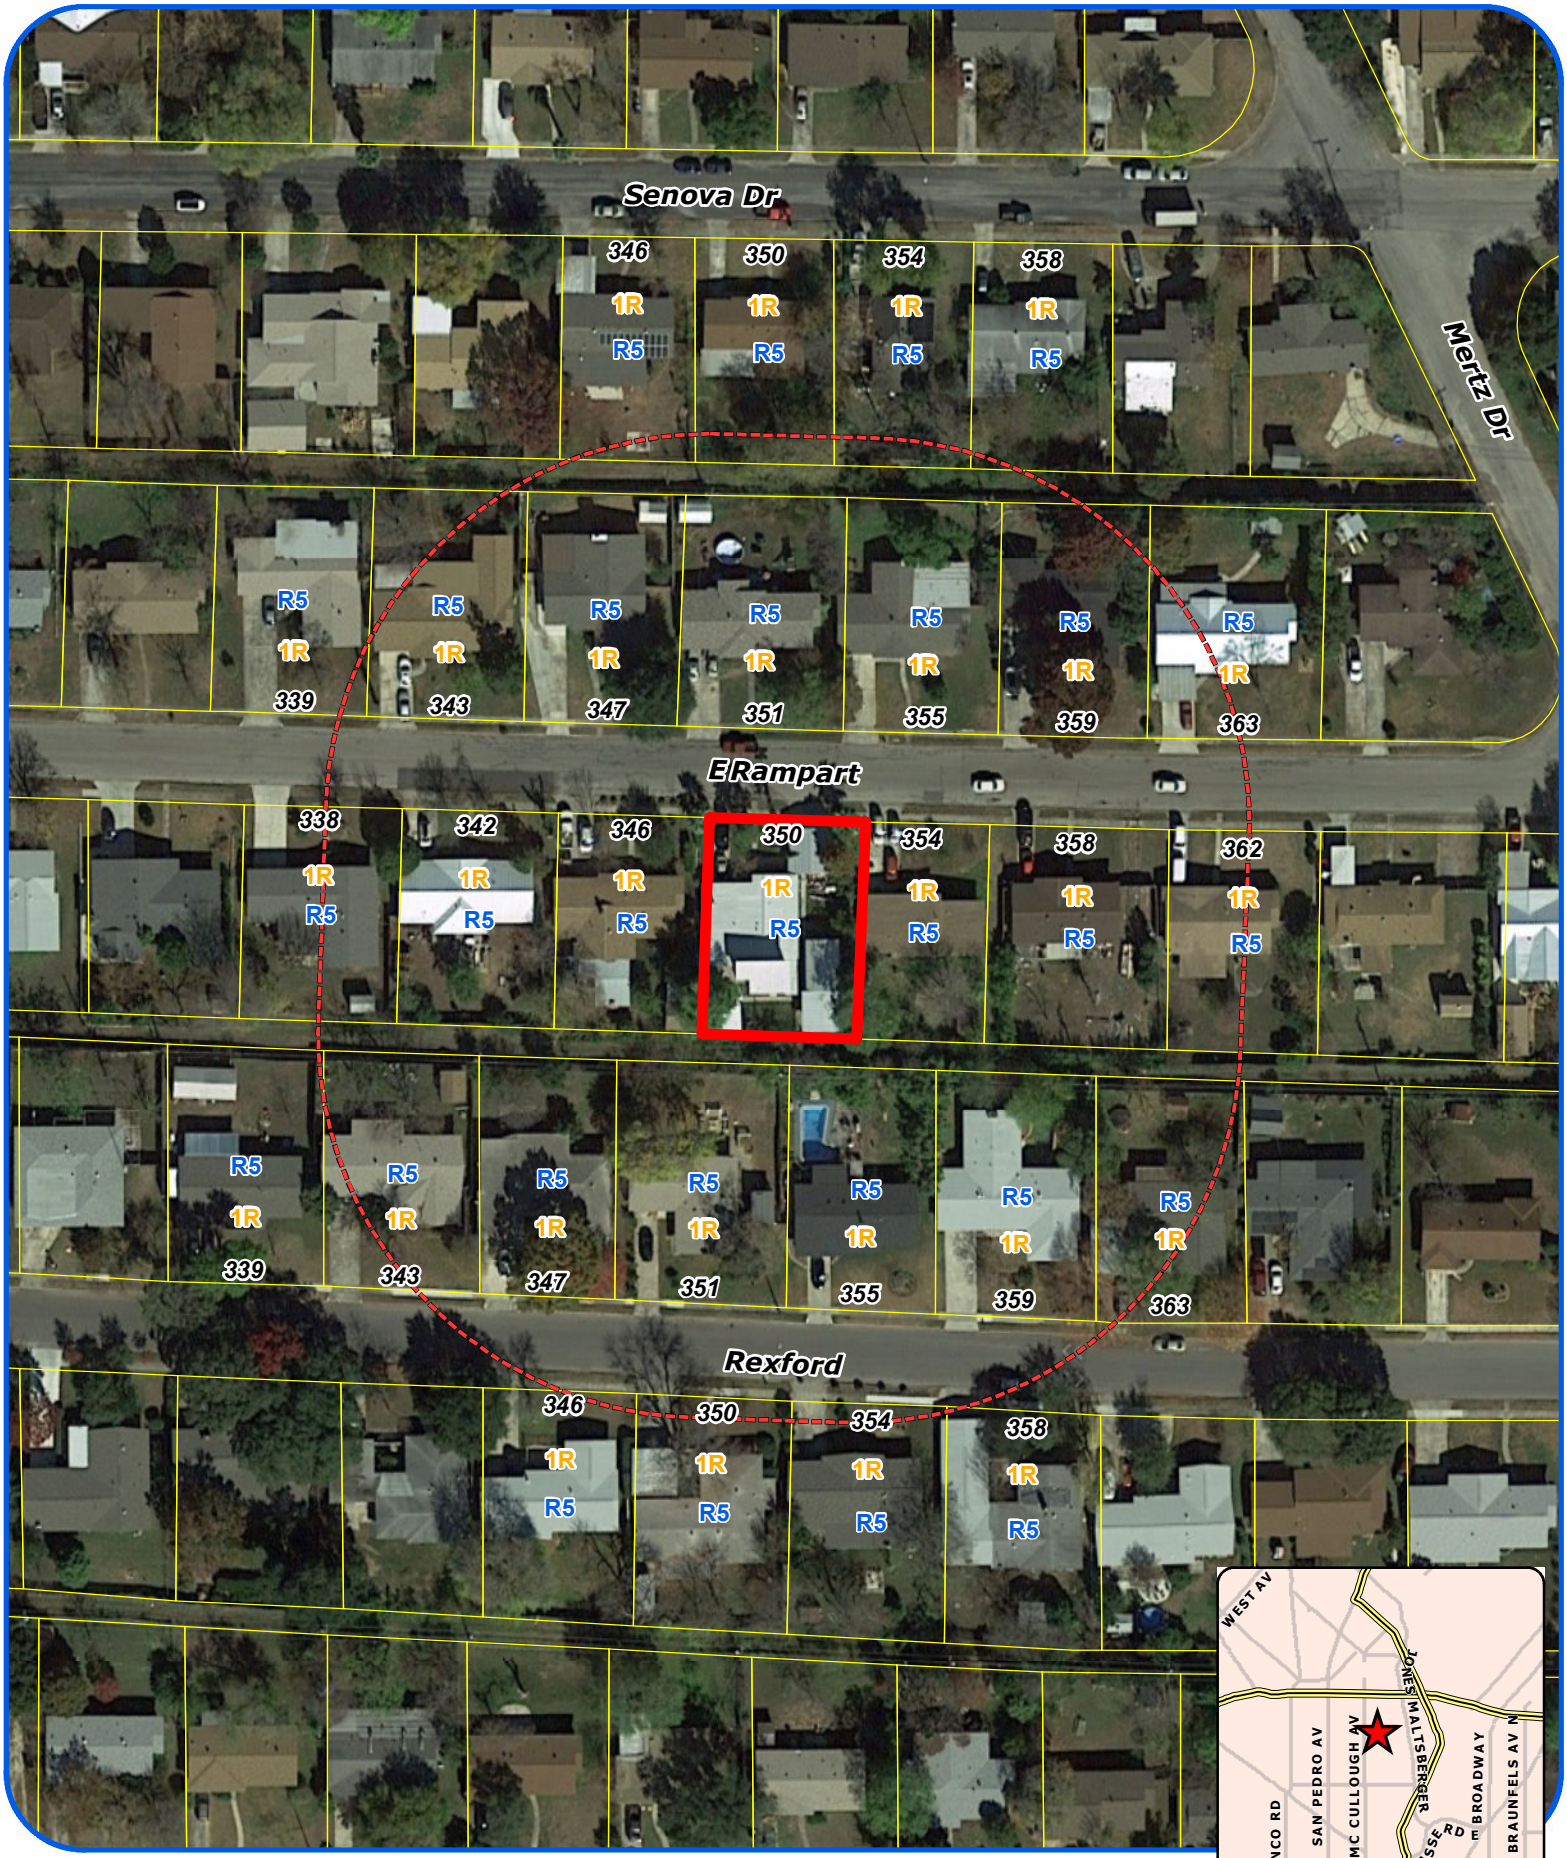


Board of Adjustment

Notification Plan for

Case No A-19-10300072

N
W
E
S

San Antonio City Limits

Subject Property

200' Notification Boundary

Council District: 1


1:1,200

"NOT TO SCALE,
FOR ILLUSTRATIVE PURPOSES ONLY"

Development Services Department
City of San Antonio

PLOT PLAN
FOR BUILDING PERMITS

Address 350 E. Rampart Dr Lot: 52 Block: 25 NCB: 12094

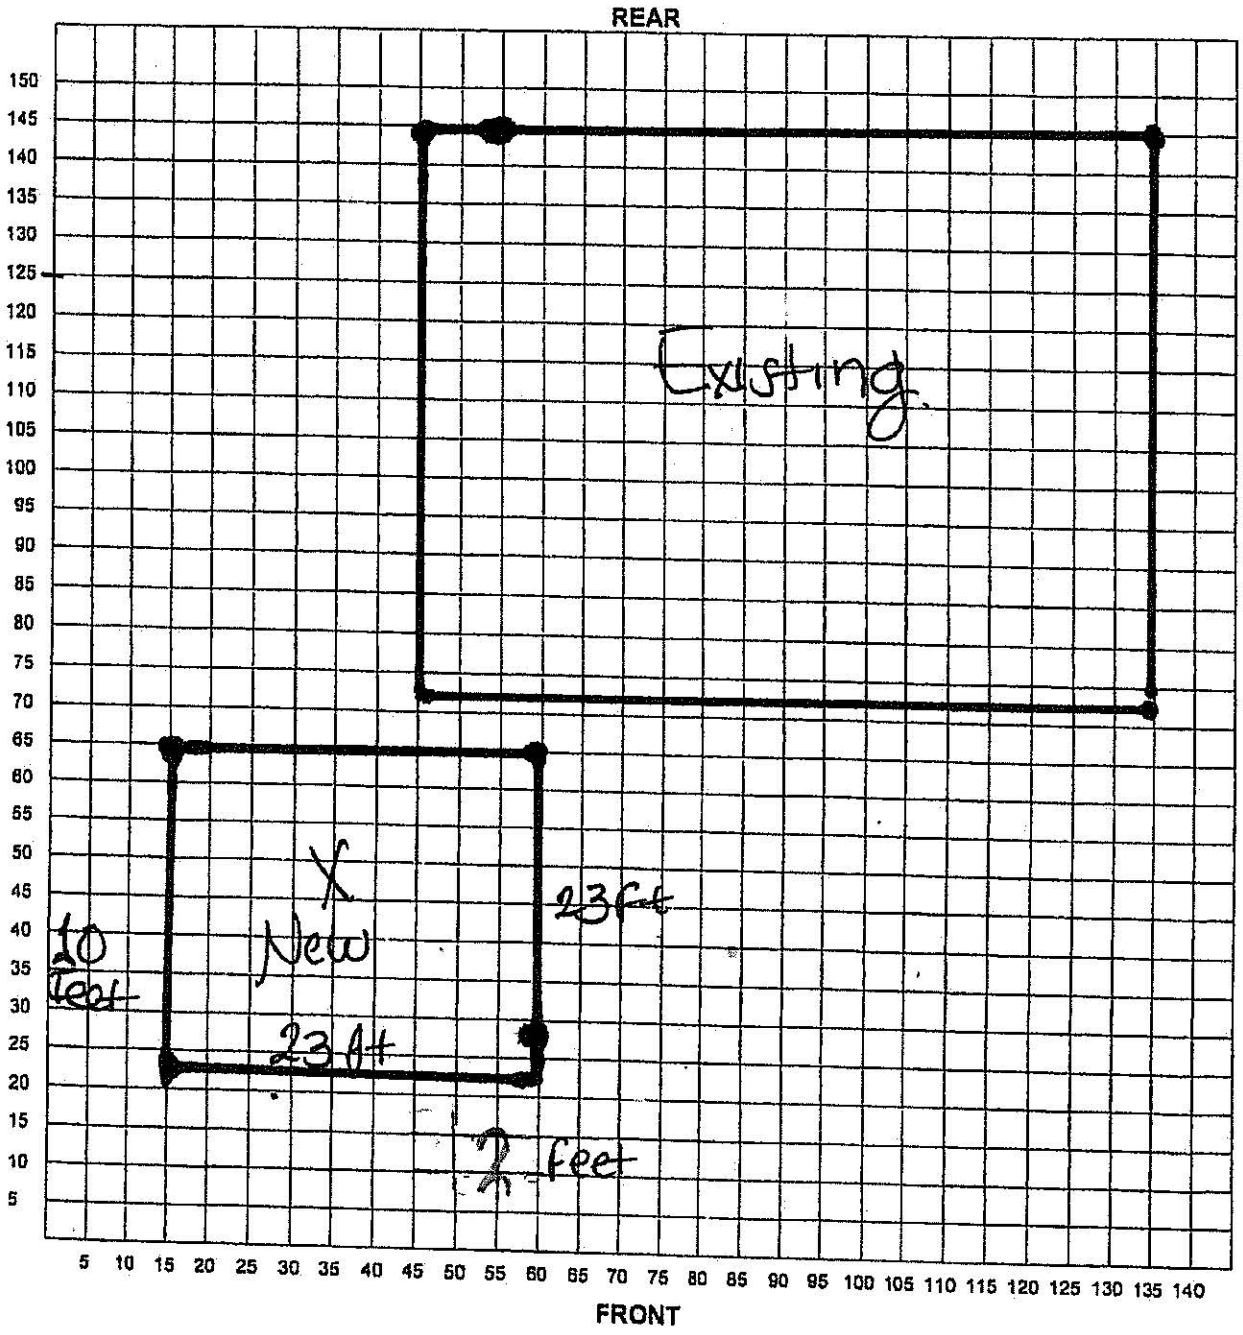

I certify that the above plot plan shows all improvements on this property and that there will be no construction over easements. I also certify that I will build in compliance with the UDC and the 2015 IRC.

Date: _____ Signature of Applicant: _____

BOA-19-10300072
Subject Property – 350 East Rampart



Subject Property



Subject Property



Neighboring Properties



Neighboring Properties



Neighboring Properties



Neighboring Properties



Neighboring Properties



Neighboring Properties



Neighboring Properties



Neighboring Properties



Neighboring Properties

