




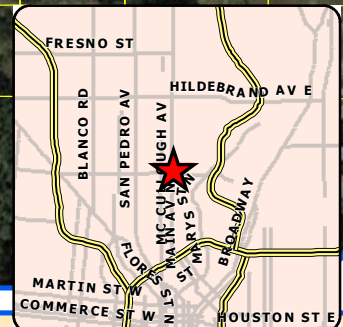

# **Board of Adjustment** **Notification Plan for** **Case No A-19-10300084**

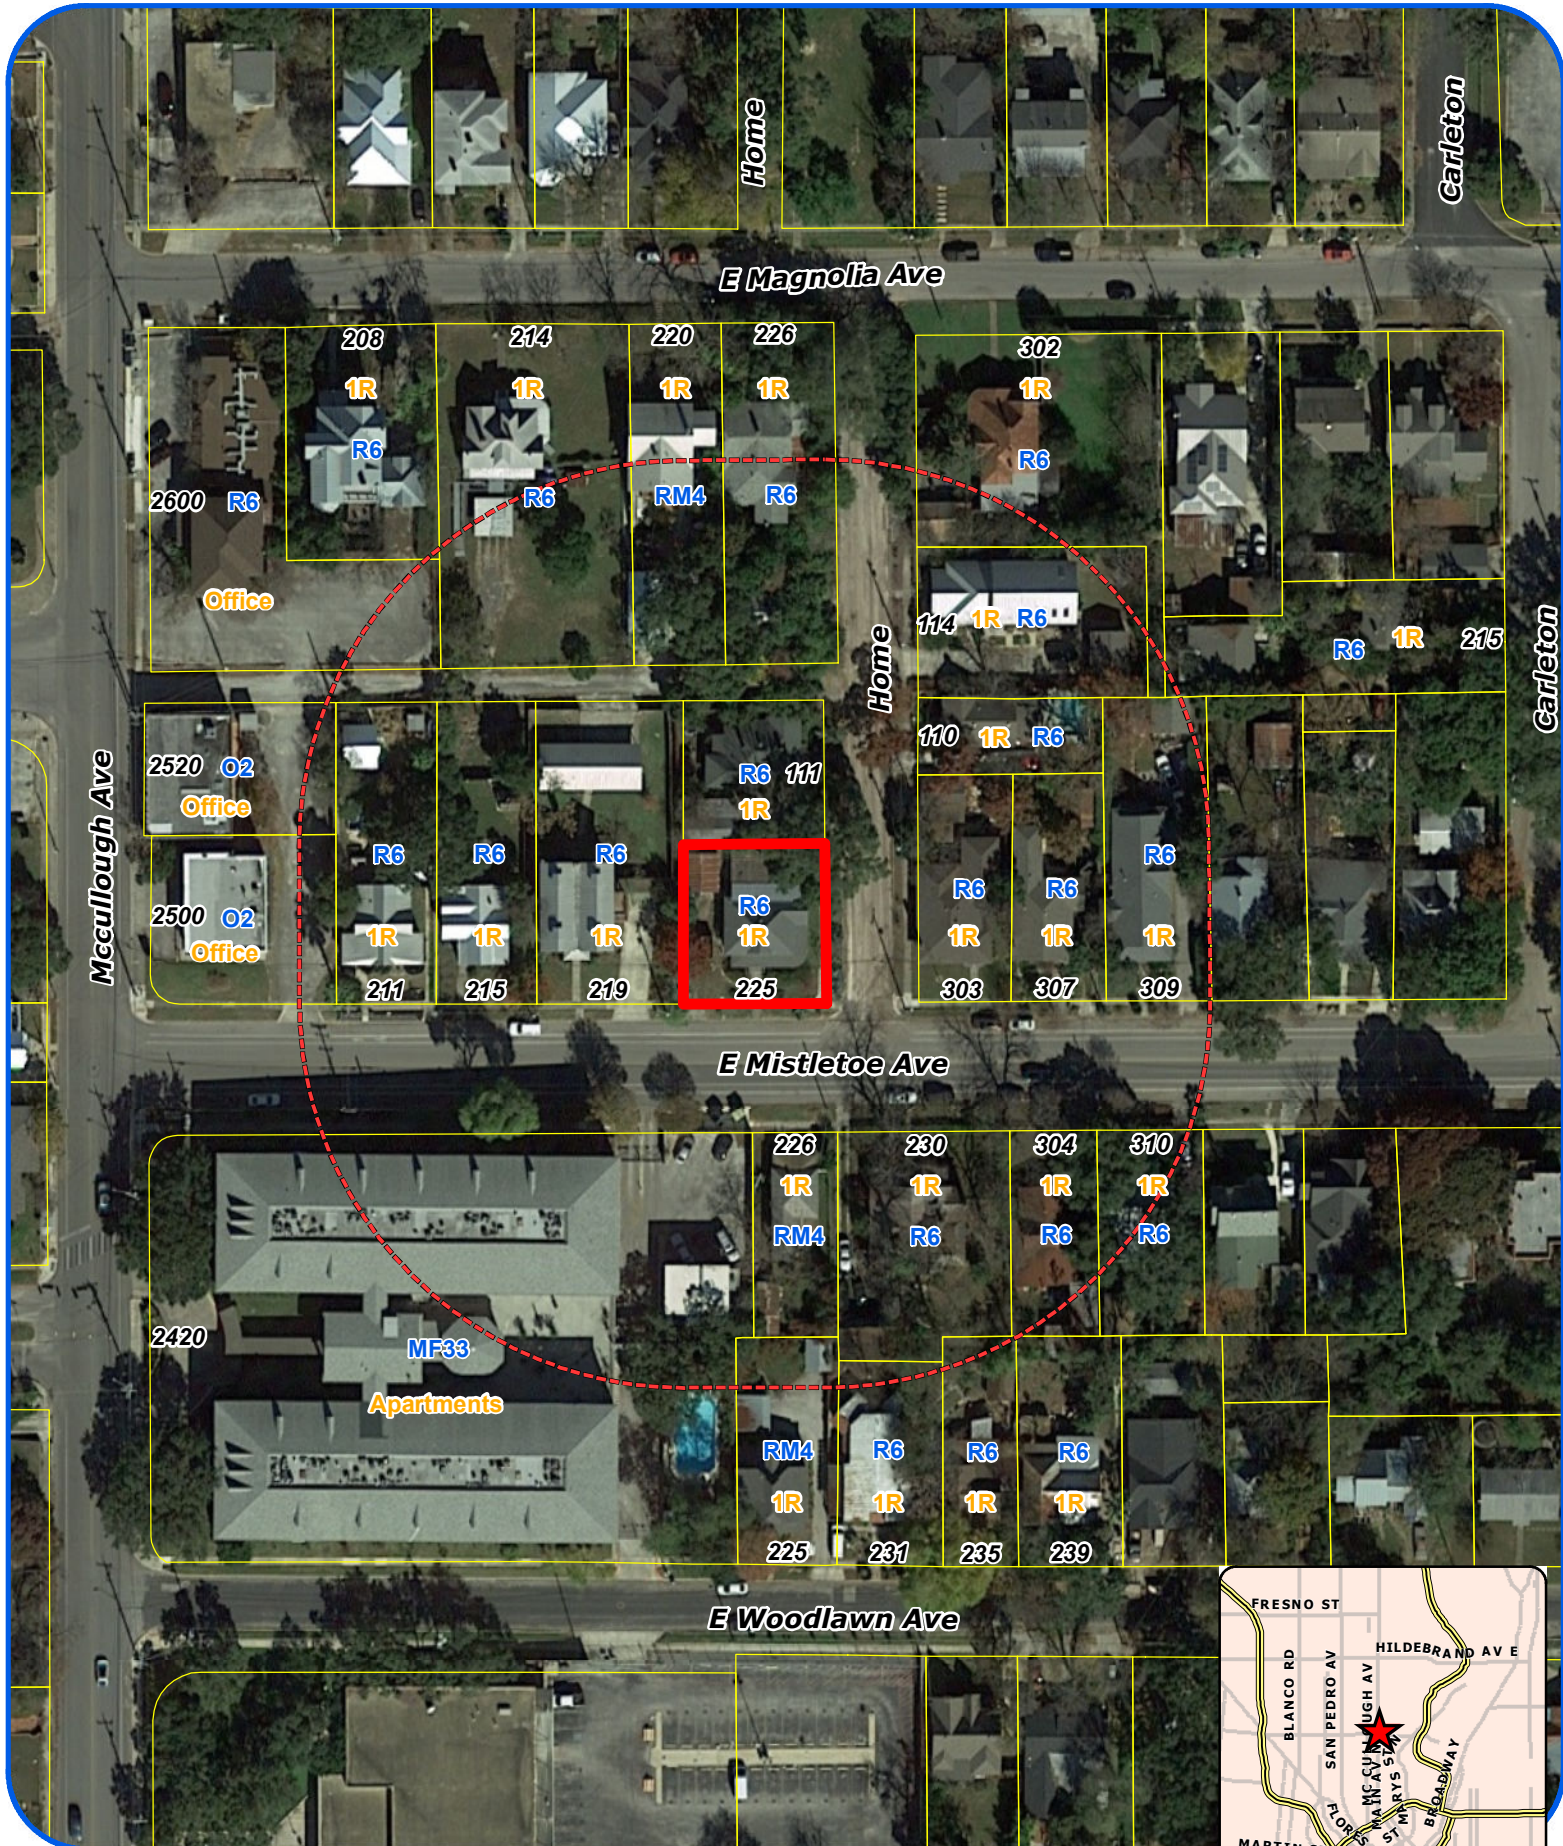

San Antonio City Limits

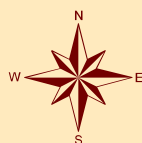

Subject Property



200' Notification Boundary



Council District: 1

"NOT TO SCALE,  
 FOR ILLUSTRATIVE PURPOSES ONLY"

Development Services Department  
 City of San Antonio

1:1,200

















E WISILETOE  
1000

