

Board of Adjustment

Notification Plan for

Case No A-19-10300136

N W E S

San Antonio City Limits

Subject Property


200' Notification Boundary

Council District: 2


1:1,000

"NOT TO SCALE,
FOR ILLUSTRATIVE PURPOSES ONLY"

Development Services Department
City of San Antonio

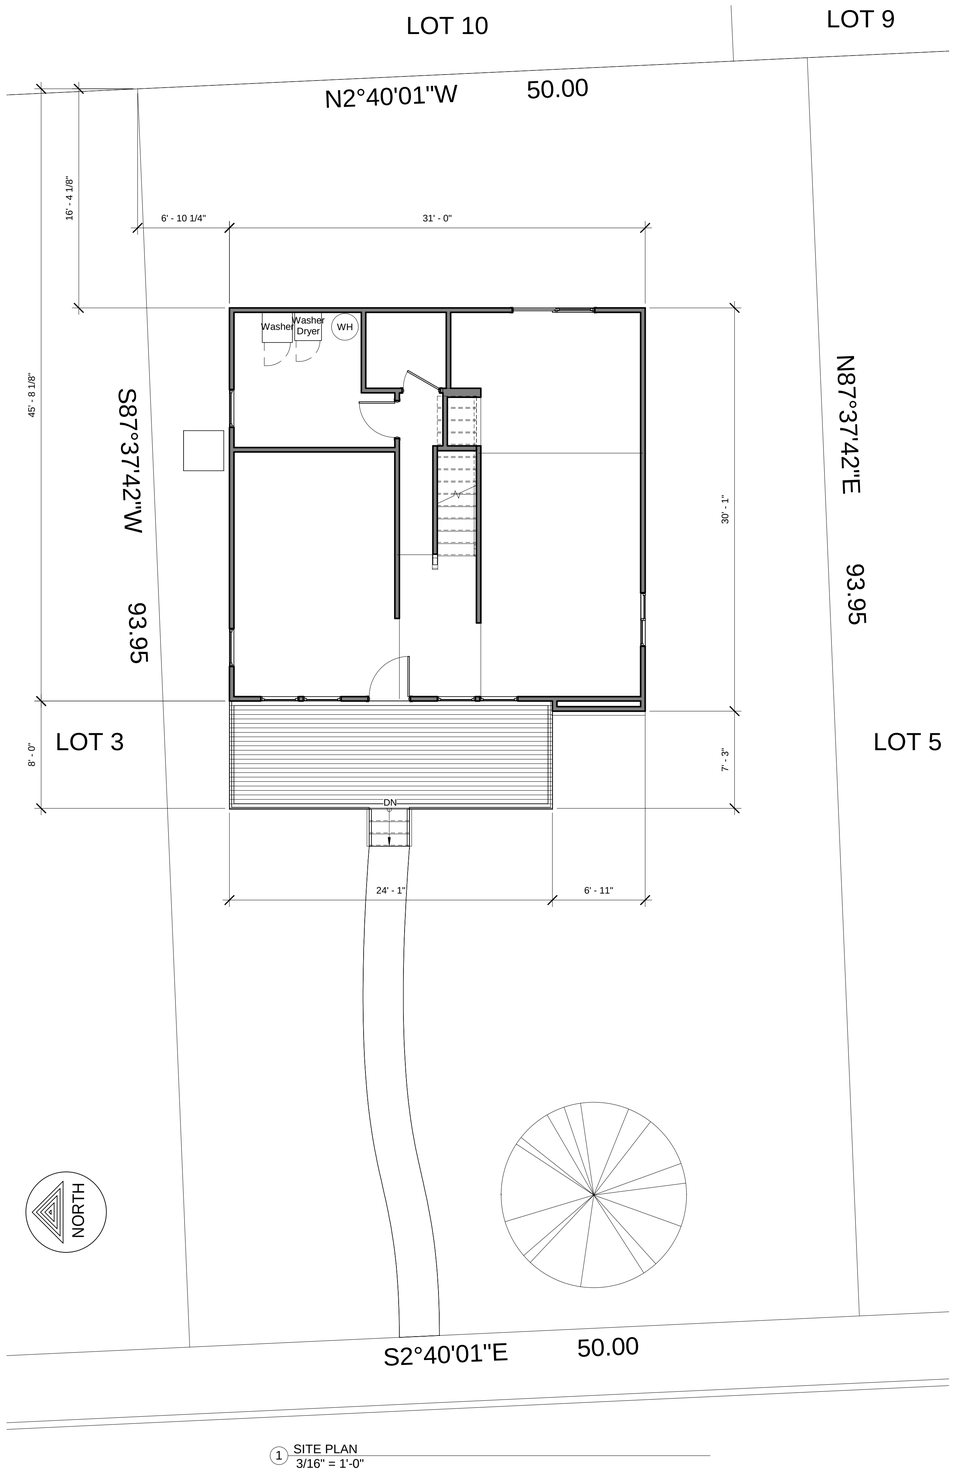

1 SITE PLAN
3/16" = 1'-0"

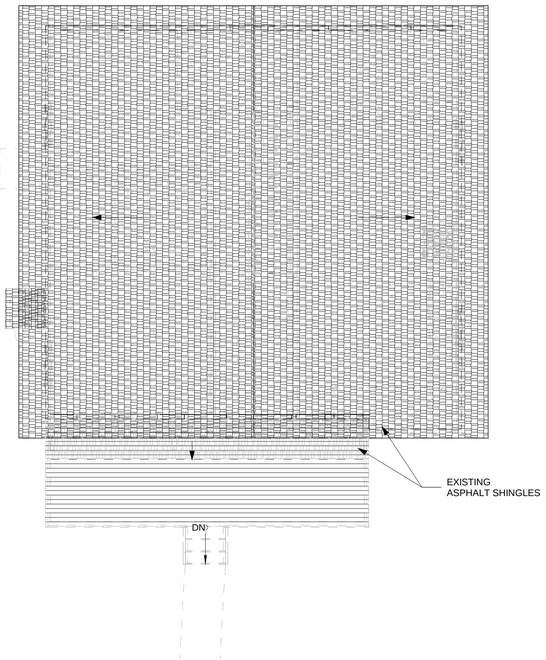

2 ROOF PLAN
3/16" = 1'-0"

CR DESIGN
3D DRAFTING AND DESIGN
11929 LUCKEY RIVER
SAN ANTONIO, TEXAS 78252
PHONE: (210) 833-0464
chaderichardson@yahoo.com

EXISTING HOME IMPROVEMENTS
156 DAY RD.

Rev.	Description	Date

SITE AND ROOF PLAN

Project number	101901
Date	10/14/19
Drawn by	CR
Checked by	Checker

A2.0

BOA-19-10300136
Subject Property – 156 Day Road



Subject Property – 1’ side setback



Subject Property – 16’ rear setback



Neighboring Properties



Neighboring Properties



Neighboring Properties



Neighboring Properties



Neighboring Properties

