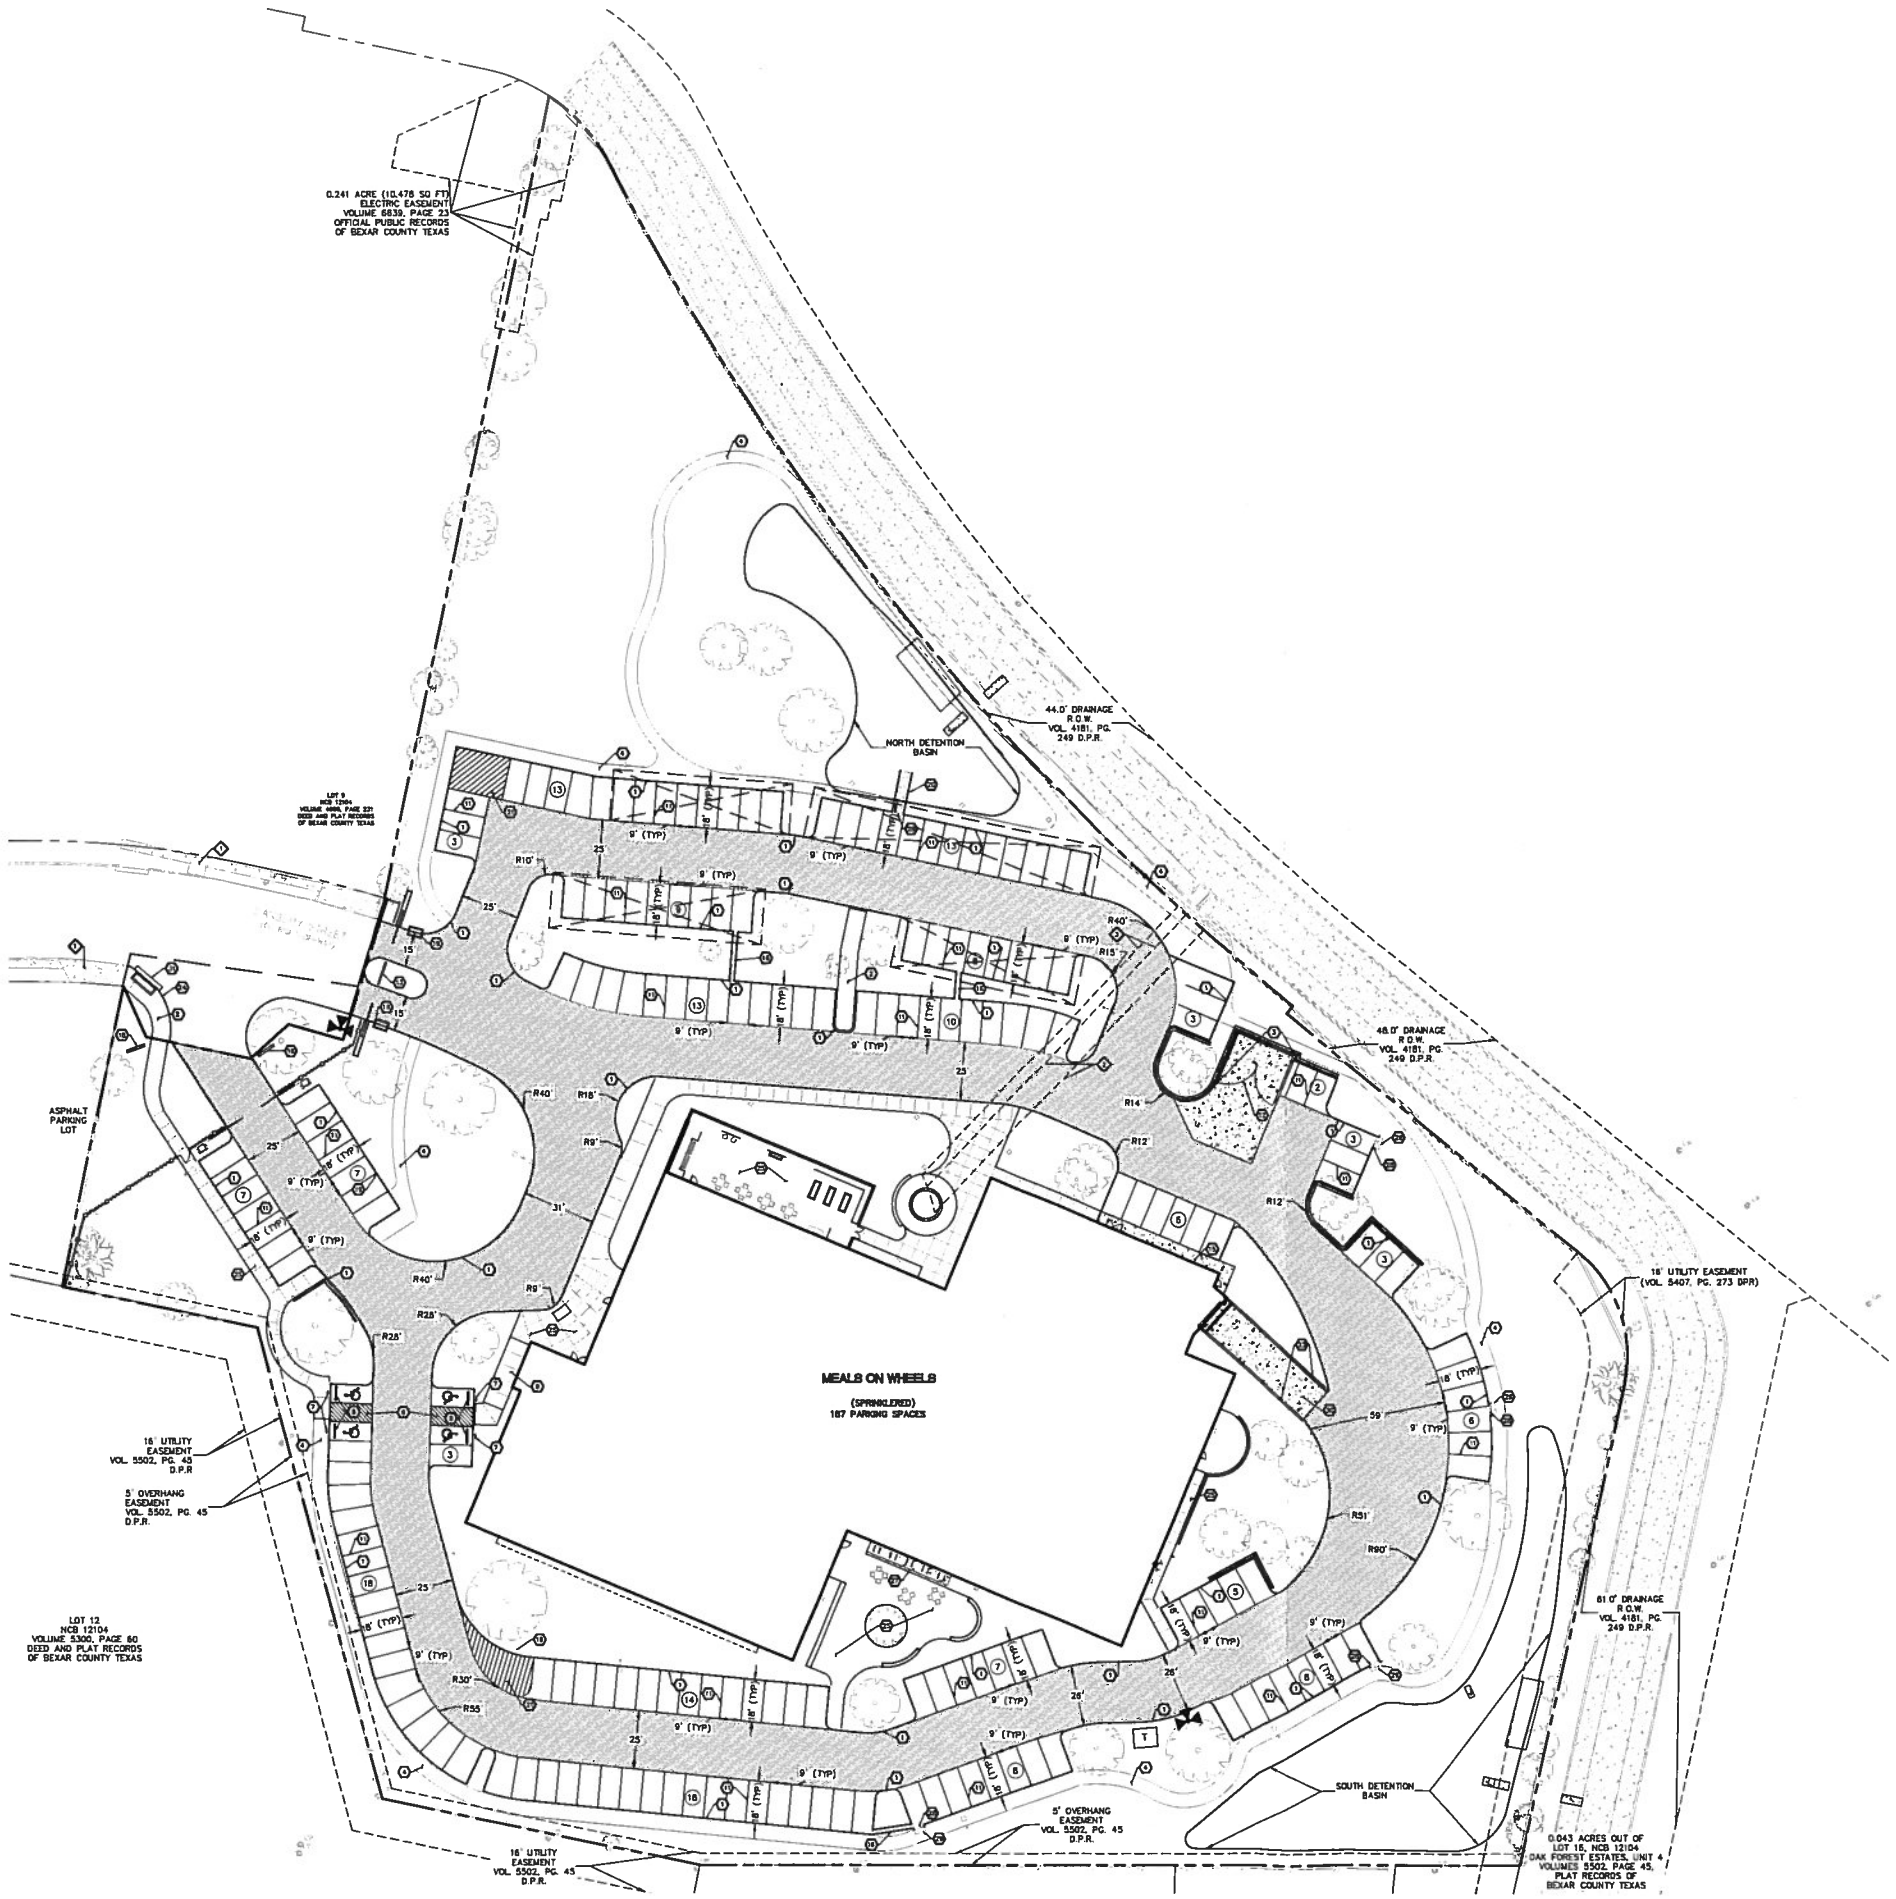

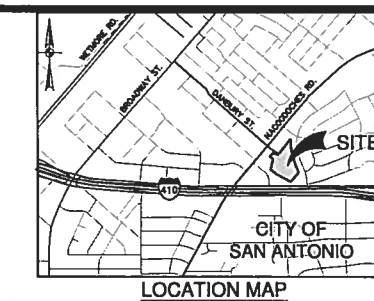

LOCATION MAP
NOT-TO-SCALE

SCALE: 1"= 30'
0' 30' 60' 90'

LEGEND

- PROPERTY LINE
- LOT LINE
- LIMITS OF CONSTRUCTION
- PROPOSED FIRE HYDRANT
- EXISTING FIRE HYDRANT
- PROPOSED FIRE DEPARTMENT CONNECTION (FDC)
- PROPOSED PARKING AREAS PAVEMENT (SEE SHEET C1.10 FOR DETAILS)
- PROPOSED HEAVY DUTY CONCRETE PAVEMENT (SEE SHEET C1.10 FOR DETAILS)
- PROPOSED DRIVE AREAS PAVEMENT (SEE SHEET C1.10 FOR DETAILS)
- COVERED PARKING
- (4) PARKING SPACE COUNT
- TREES TO REMAIN (SEE TREE PRESERVATION PLAN)
- (T) ELECTRIC TRANSFORMER
- LANDSCAPE WALL (SEE LANDSCAPE ARCHITECT'S PLANS)
- PROPOSED LIGHT POLES (SEE MEP PLANS)

PROPOSED

1. 6" CONCRETE CURB (SEE DETAIL SHEET C1.10)
2. 6' SIDEWALK (SEE DETAIL SHEET C1.10)
3. 6" MONOLITHIC CURB (SEE DETAIL SHEET C1.10)
4. DECOMPOSED GRANITE TRAIL (SEE LANDSCAPE ARCHITECT'S PLANS)
5. 6" BOLLARDS (TYP) (SEE DETAIL SHEET C1.10)
6. HANDICAP STRIPING (SEE DETAIL SHEET C1.10)
7. ACCESSIBLE PARKING SIGN (SEE DETAIL SHEET C1.10)
8. WHEEL STOP (SEE DETAIL SHEET C1.10)
9. SIDEWALK RAMP
10. CURB RAMP TYPE "B" (SEE DETAIL SHEET C1.10)
11. PAVEMENT MARKING (WHITE ON ASPHALT) (TYP.) (SEE DETAIL SHEET C1.10)
12. DUMPSTER AREA W/ HEAVY DUTY CONCRETE (SEE ARCHITECT PLANS)
13. MONUMENT SIGN (SEE LANDSCAPE ARCHITECT PLANS)
14. MATCH EXISTING CURB
15. 5' SIDEWALK (SEE DETAIL SHEET C1.10)
16. 2' CONCRETE FLUME (SEE DETAIL SHEET C1.10)
17. HEADER CURB (SEE DETAIL SHEET C1.10)
18. CONCRETE APRON AT GRATE INLET (SEE DETAIL SHEET C4.10)
19. 5' COMBO INLET (SEE DETAIL SHEET C4.10)
20. 5' CONCRETE FLUME (SEE DETAIL SHEET C4.10)
21. 4" SINGLE WHITE SOLID LINE @ 45 DEGREES
22. TRANSITION CURB (SEE DETAIL SHEET C1.10)
23. DOCK WALL (SEE STRUCTURAL PLANS)
24. 7" CURB (SEE DETAIL SHEET C1.10)
25. SIDEWALK (SEE LANDSCAPE ARCHITECT PLANS)
26. 5' CONCRETE CURB OPENING
27. BIKE RACK (SEE DETAIL SHEET C1.10)
28. 8' SAWTOOTH CURB (SEE DETAIL SHEET C1.10)
29. 5' X 3' CONCRETE RIP RAP IN BACK OF CURB
30. DOCK AREA W/HEAVY DUTY CONCRETE (SEE ARCHITECT PLANS)
31. 10' CURB INLET (SEE DETAIL SHEET C4.10)

EXISTING

- SIDEWALK (TO REMAIN)
- 10' DRAINAGE EASEMENT (VOL.5140, PG. 156 D.P.R.)
- .018 ACRE PERMANENT EASEMENT (VOL. 11815, PG. 2024, O.P.R.)

LEGAL DESCRIPTION

LOT 11
BLOCK: XX
NCB: 12104
(PLAT NO. 19-11800283)
XXXX DANBURY STREET
SAN ANTONIO, TX 78217

NO.	REVISION	DATE	NO.	REVISION	DATE

"THIS DOCUMENT IS RELEASED FOR REVIEW PURPOSES" UNDER THE AUTHORIZATION OF TAYLOR GLENN DAWSON, P.E. #128537.

PAPE-DAWSON ENGINEERS
SAN ANTONIO | AUSTIN | HOUSTON | FORT WORTH | DALLAS
2900 NW LOOP 410 | SAN ANTONIO, TX 78213 | 210.375.9000
TBPE FIRM REGISTRATION #470 | TBPLS FIRM REGISTRATION #10028800

MEALS ON WHEELS
SAN ANTONIO, TEXAS
OVERALL SITE AND PAVING PLAN

PLAT NO. 19-11800283
JOB NO. 11924-00
DATE MAY 2020
DESIGNER DD-BT
CHECKED LM DRAWN BT
SHEET C1.00

Date: Apr 30, 2020, 2:36pm User ID: kbendela
File: J:\11924-00\Dwgs\Civil\11924-00.dwg