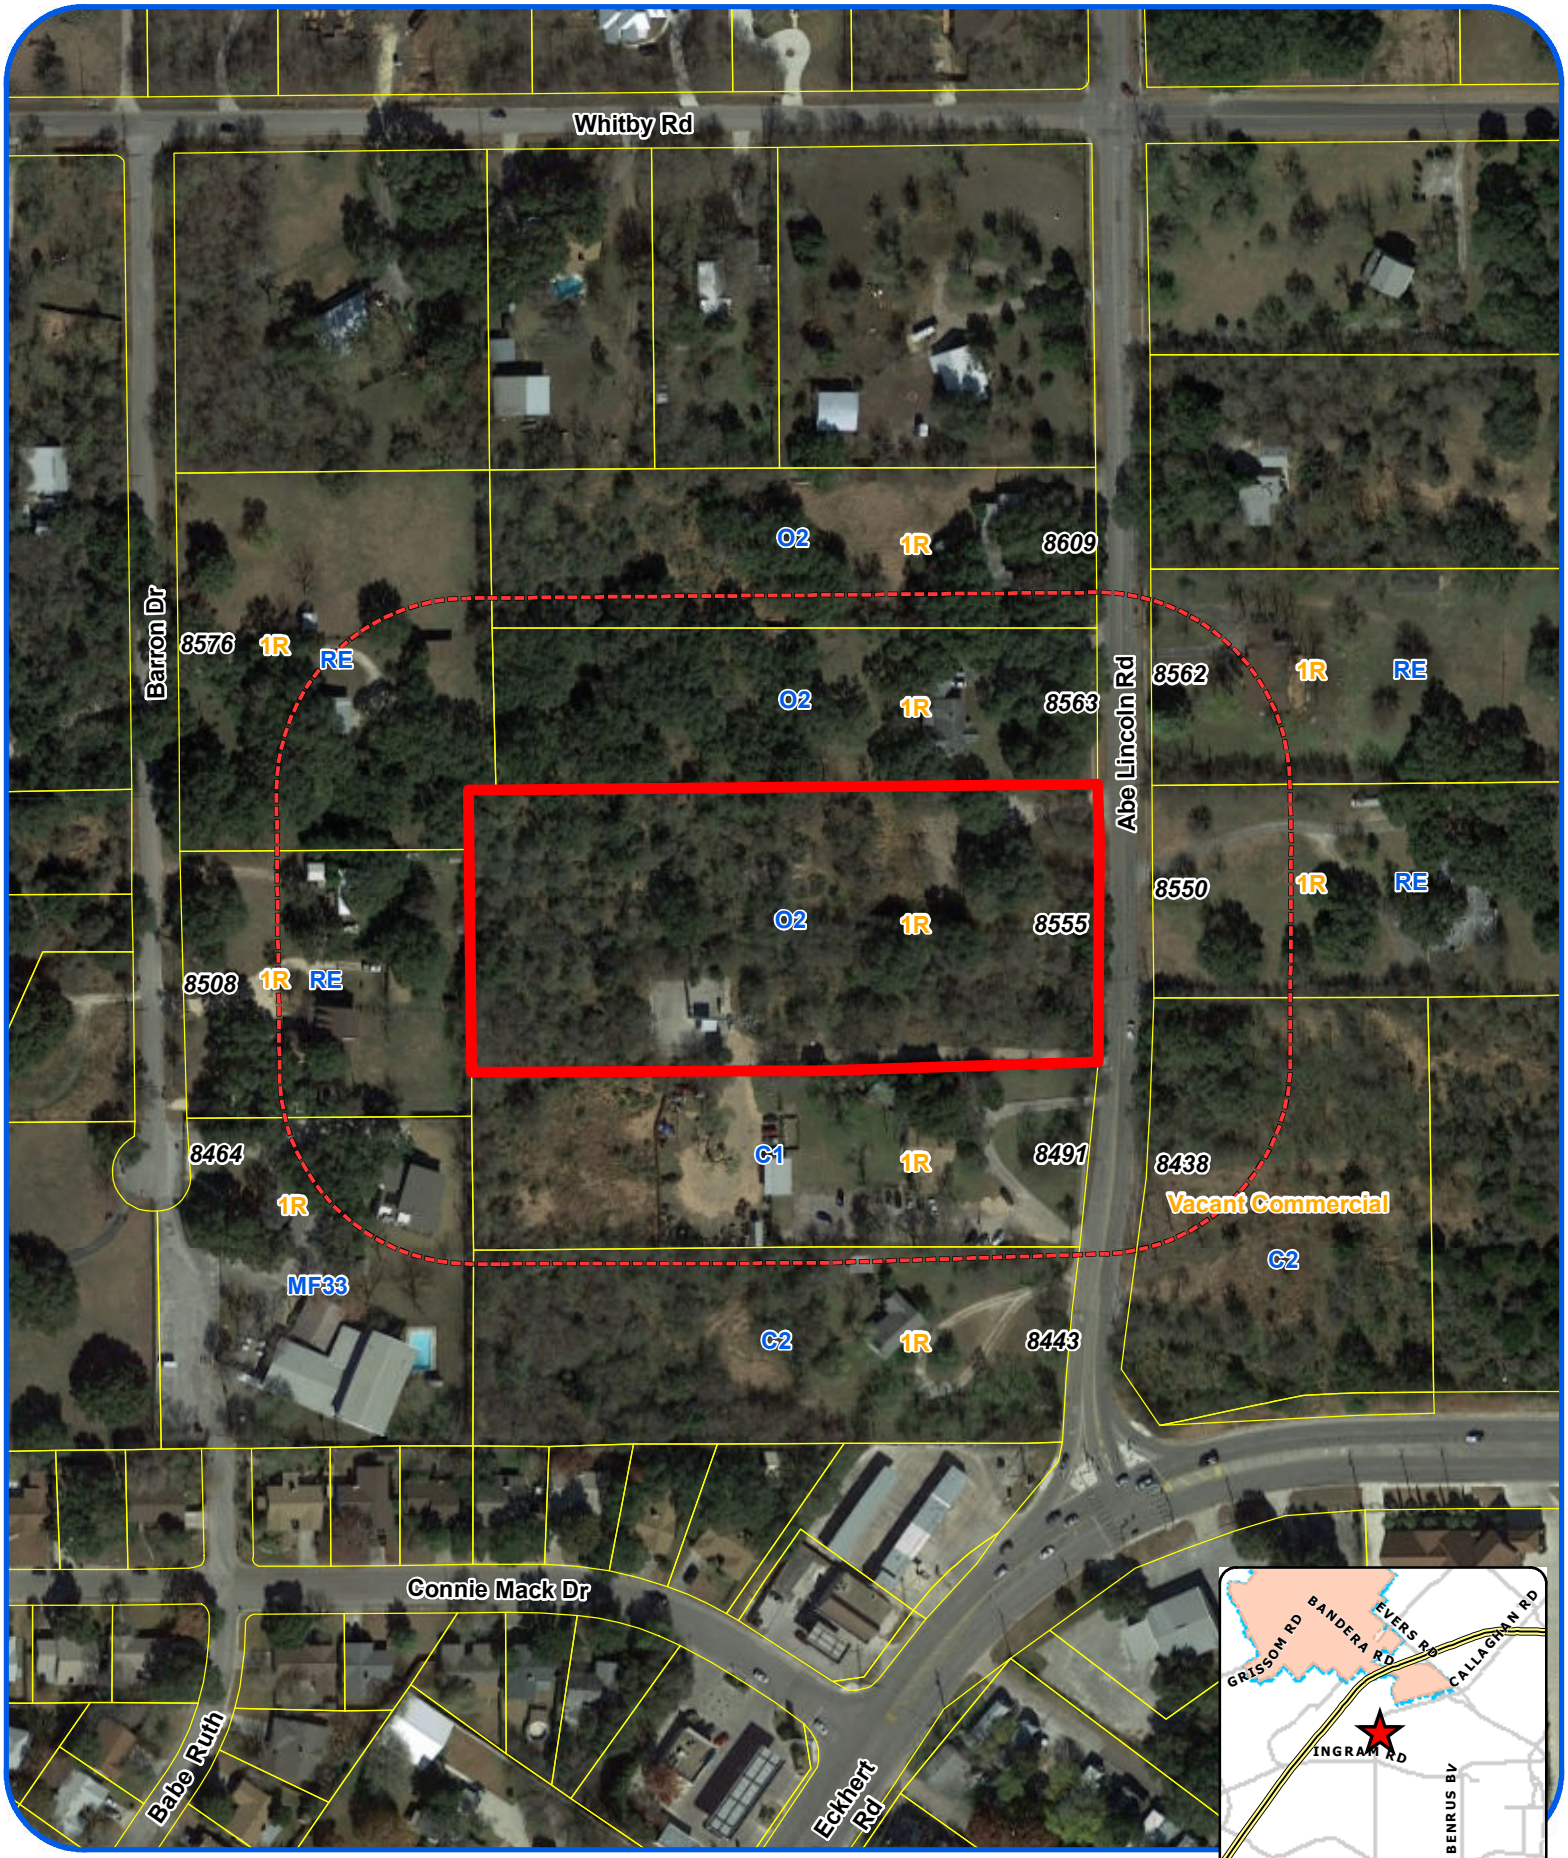


Board of Adjustment

Notification Plan for

Case No A-21-10300023

N W E S

San Antonio City Limits

Subject Property

200' Notification Boundary


Council District: 7

1 inch equals 200 feet

"NOT TO SCALE,
FOR ILLUSTRATIVE PURPOSES ONLY"

Development Services Department
City of San Antonio

Site Plan

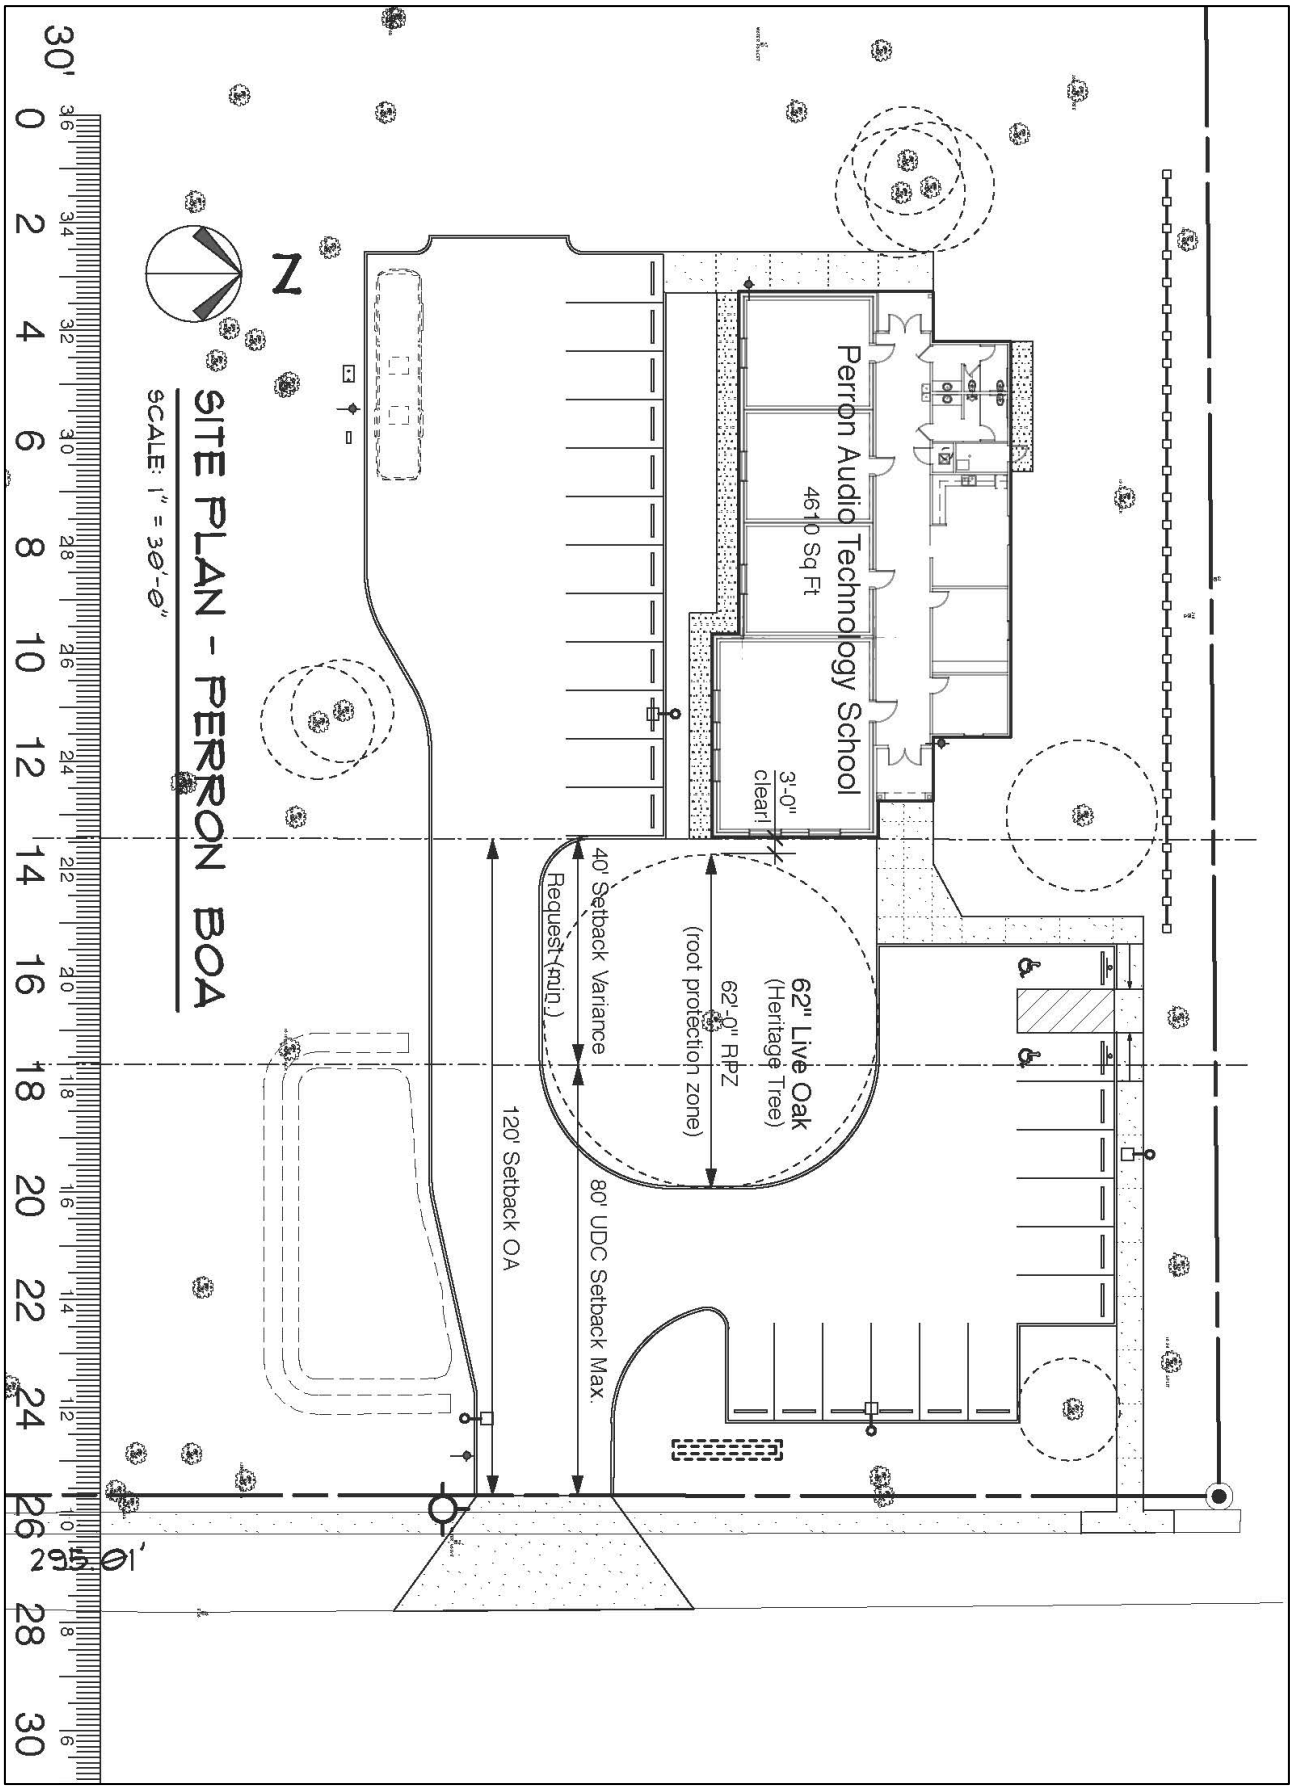
SITE PLAN - PERRON BOA
SCALE: 1" = 30'-0"
N
Perron Audio Technology School
4610 Sq Ft
3'-0" clear
62" Live Oak
(Heritage Tree)
62'-0" RPZ
(root protection zone)
40' Setback Variance
Request (min.)
120' Setback OA
80' UDC Setback Max.
295.01'

BOA-21-10300023

Subject Property: 8555 Abe Lincoln



Subject Property



Heritage Tree



Surrounding Area



Surrounding Area



Surrounding Area

