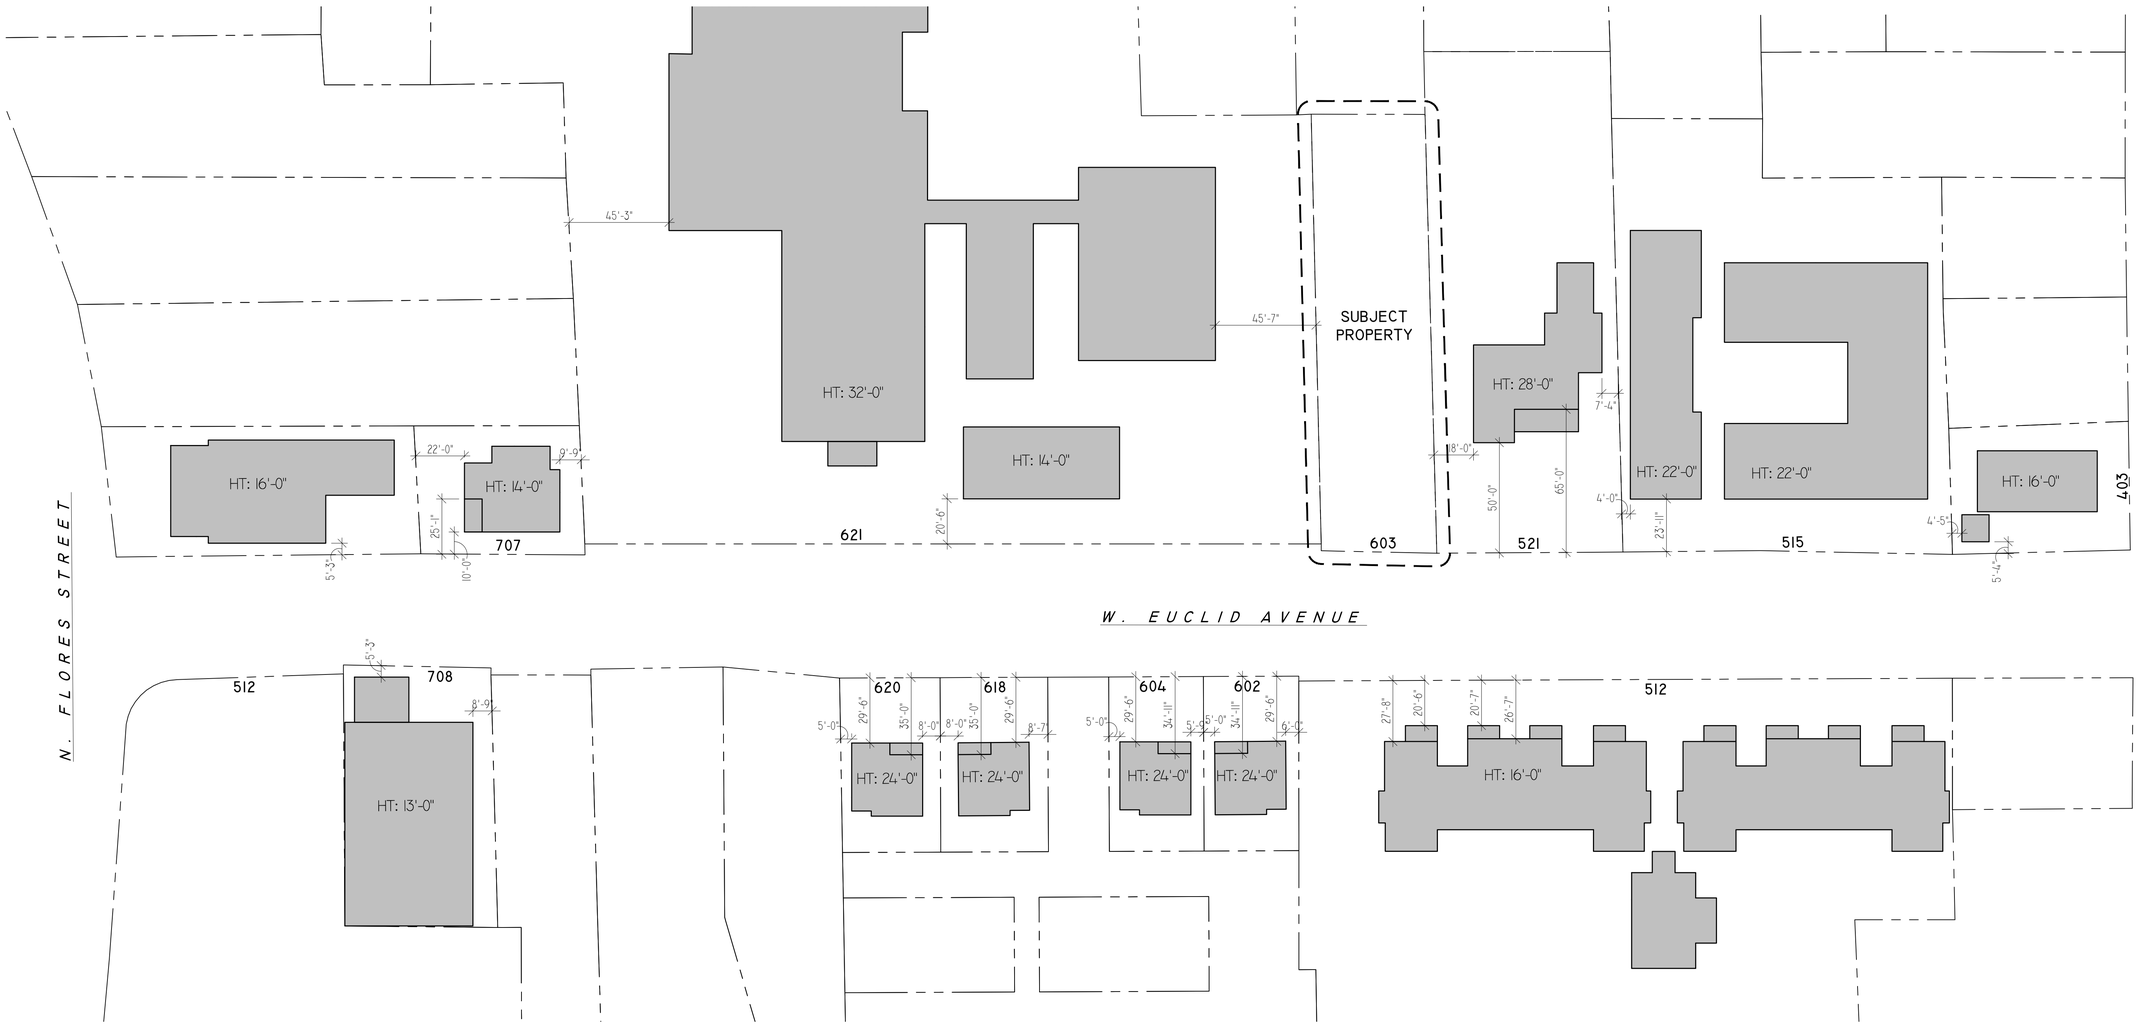

W. EUCLID BLOCKFACE PLAN

ARCHITECT
NICHOLAS MELDE, ARCHITECT
nmelde@nm-architect.com
(512)791-8540

GROUND PLAN COMPARISON

603 EUCLID STREET
SAN ANTONIO, TEXAS 78212

EX-2