
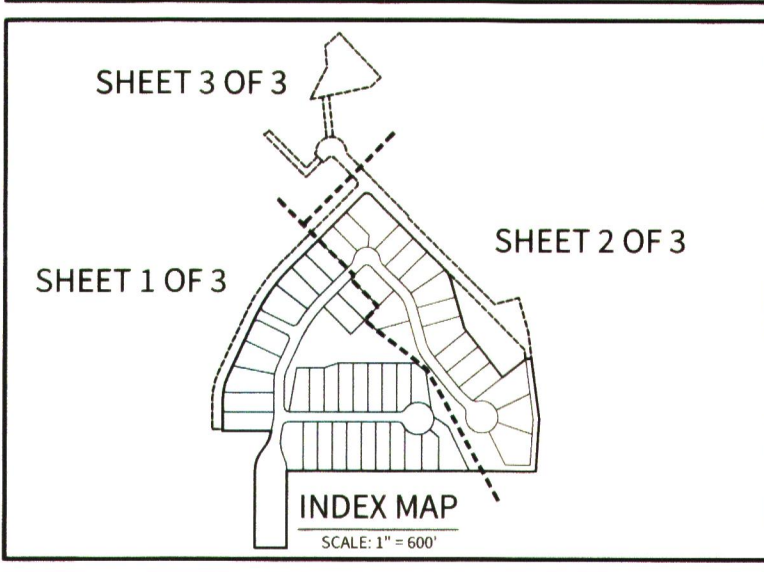


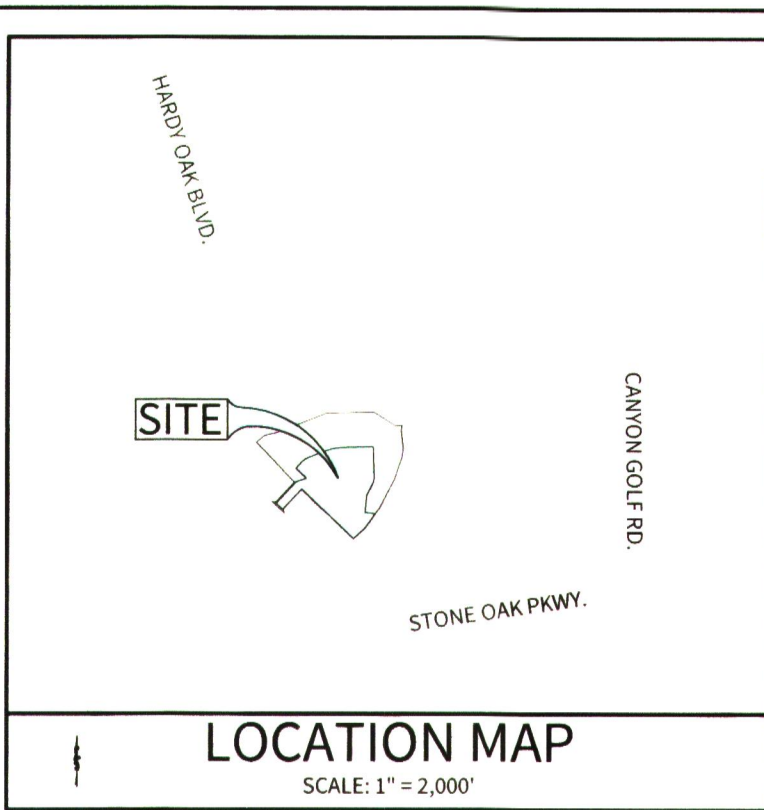

LEGEND

AC.	= ACRES
BLVD.	= BOULEVARD
C1	= CURVE NUMBER
C.B.	= COUNTY BLOCK
CPS	= CITY PUBLIC SERVICE
D.P.R.B.C.	= DEED AND PLAT RECORDS OF BEXAR COUNTY, TEXAS
DRN.	= DRAINAGE
E.G.T.C.A.	= ELECTRIC, GAS, TELEPHONE AND CABLE TELEVISION
ELEC.	= ELECTRIC
ESMT.	= EASEMENT
EX.	= EXISTING
F.I.R.	= FOUND IRON ROD
G.P.M.	= GALLONS PER MINUTE
L1	= LINE NUMBER
NAD	= NORTH AMERICAN DATUM
N.C.B.	= NEW CITY BLOCK
NO.	= NUMBER
N.T.S.	= NOT TO SCALE
O.P.R.R.P.B.C.	= OFFICIAL PUBLIC RECORDS OF REAL PROPERTY OF BEXAR COUNTY, TEXAS
PED.	= PEDESTRIAN
PG.	= PAGE
PGS.	= PAGES
PKWY.	= PARKWAY
P.S.I.	= POUND PER SQUARE INCH
P.U.D.	= PLANNED UNIT DEVELOPMENT
RD.	= ROAD
R.O.W.	= RIGHT-OF-WAY
SAN. SEW.	= SANITARY SEWER
SAWS.	= SAN ANTONIO WATER SYSTEM
TAC.	= TEXAS ADMINISTRATIVE CODE
TCEQ.	= TEXAS COMMISSION OF ENVIRONMENTAL QUALITY
T.V.	= TELEVISION
VAR.	= VARIABLE
VOL.	= VOLUME
WAT.	= WATER
WID.	= WIDTH
---(ELEV)---	= PROPOSED CONTOUR
---STREET---	= STREET CENTERLINE
---ELEV. ---	= EXISTING GROUND MAJOR CONTOUR
	= EXISTING GROUND MINOR CONTOUR
	= EXISTING PROPERTY LINE
	= ENCLAVE
	= APPROXIMATE LOCATION OF SURVEY LINE
()	= RECORD INFORMATION

THIS PLAT OF CANYON VIEW SUBDIVISION, UNIT 1 P.U.D. & ENCLAVE HAS BEEN SUBMITTED TO AND CONSIDERED BY THE PLANNING COMMISSION OF THE CITY OF SAN ANTONIO, TEXAS, AND IS HEREBY APPROVED BY SUCH COMMISSION IN ACCORDANCE WITH STATE OR LOCAL LAWS AND REGULATIONS, AND/OR WHERE ADMINISTRATIVE EXCEPTION(S) AND/OR VARIANCES(S) HAVE BEEN GRANTED.

DATED THIS _____ DAY OF _____ A.D. _____

BY: _____ CHAIRMAN

BY: _____ SECRETARY

STATE OF TEXAS
COUNTY OF BEXAR

I HEREBY CERTIFY THAT PROPER ENGINEERING CONSIDERATION HAS BEEN GIVEN THIS PLAT TO THE MATTERS OF STREETS, LOTS AND DRAINAGE LAYOUT. TO THE BEST OF MY KNOWLEDGE THIS PLAT CONFORMS TO ALL REQUIREMENTS OF THE UNIFIED DEVELOPMENT CODE, EXCEPT FOR THOSE VARIANCES GRANTED BY THE SAN ANTONIO PLANNING COMMISSION.

M.W. CUDE ENGINEERS, L.L.C.
CHRISTOPHER R. DICE, P.E.

REGISTERED PROFESSIONAL ENGINEER

STATE OF TEXAS
COUNTY OF BEXAR

I HEREBY CERTIFY THAT THIS PLAT CONFORMS TO THE MINIMUM STANDARDS SET FORTH BY THE TEXAS BOARD OF PROFESSIONAL LAND SURVEYING ACCORDING TO AN ACTUAL SURVEY MADE ON THE GROUND BY:

M.W. CUDE ENGINEERS, L.L.C.
GREGORIO LOPEZ, JR., R.P.L.S.

REGISTERED PROFESSIONAL LAND SURVEYOR

CPS NOTES:

- THE CITY OF SAN ANTONIO AS A PART OF ITS ELECTRIC AND GAS SYSTEM (CPS ENERGY) IS HEREBY DEDICATED THE EASEMENTS AND RIGHTS-OF-WAY FOR ELECTRIC AND GAS DISTRIBUTION AND SERVICE FACILITIES IN THE AREAS DESIGNATED ON THIS PLAT AS "ELECTRIC EASEMENT", "GAS EASEMENT", "ANCHOR EASEMENT", "SERVICE EASEMENT", "OVERHANG EASEMENT", "UTILITY EASEMENT" AND "TRANSFORMER EASEMENT" FOR THE PURPOSE OF INSTALLING, CONSTRUCTING, RECONSTRUCTING, MAINTAINING, REMOVING, INSPECTING, PATROLLING AND ERECTING POLES, HANGING OR BURYING WIRES, CABLES, CONDUITS, PIPELINES OR TRANSFORMERS, EACH WITH ITS NECESSARY APPURTENANCES, TOGETHER WITH THE RIGHT OF INGRESS AND EGRESS OVER GRANTOR'S ADJACENT LAND, THE RIGHT TO RELOCATE SAID FACILITIES WITHIN SAID EASEMENT AND RIGHT-OF-WAY AREAS AND THE RIGHT TO REMOVE FROM SAID LANDS, ALL TREES OR PARTS THEREOF, OR OTHER OBSTRUCTIONS WHICH ENDANGER OR MAY INTERFERE WITH THE EFFICIENCY OF SAID LINES OR APPURTENANCES THERETO. IT IS AGREED AND UNDERSTOOD THAT NO BUILDINGS, CONCRETE SLABS OR WALLS WILL BE PLACED WITHIN SAID EASEMENT AREAS.
- ANY CPS ENERGY MONETARY LOSS RESULTING FROM MODIFICATIONS REQUIRED OF CPS ENERGY EQUIPMENT, LOCATED WITHIN SAID EASEMENT, DUE TO GRADE CHANGES OR GROUND ELEVATION ALTERATIONS SHALL BE CHARGED TO THE PERSON OR PERSONS DEEMED RESPONSIBLE FOR SAID GRADE CHANGES OR GROUND ELEVATION ALTERATIONS.
- THIS PLAT DOES NOT AMEND, ALTER, RELEASE OR OTHERWISE AFFECT ANY EXISTING ELECTRIC, GAS, WATER, SEWER, DRAINAGE, TELEPHONE, CABLE TELEVISION EASEMENTS OR ANY OTHER EASEMENTS FOR UTILITIES UNLESS THE CHANGES TO SUCH EASEMENTS ARE DESCRIBED HEREON.
- CONCRETE DRIVEWAY APPROACHES ARE ALLOWED WITHIN THE FIVE (5) FOOT WIDE ELECTRIC & GAS EASEMENTS WHEN LOTS ARE SERVED ONLY BY REAR LOT UNDERGROUND ELECTRIC AND GAS FACILITIES.
- ROOF OVERHANGS ARE ALLOWED WITHIN FIVE (5) FOOT WIDE ELECTRIC, GAS, TELEPHONE AND CABLE T.V. EASEMENTS WHEN ONLY UNDERGROUND ELECTRIC, GAS, TELEPHONE, AND CABLE T.V. FACILITIES ARE PROPOSED OR EXISTING WITHIN THOSE FIVE (5) FOOT WIDE EASEMENTS.

SURVEYOR'S NOTES:

- THE BEARINGS AND COORDINATES SHOWN HEREON ARE BASED ON THE TEXAS STATE PLANE COORDINATE SYSTEM, SOUTH CENTRAL ZONE, NAD83 (83).
- 1/2" IRON RODS WITH RED PLASTIC CAP STAMPED M.W. CUDE SET AT ALL PROPERTY CORNERS UNLESS OTHERWISE NOTED.

SAWS NOTES:

- THE NUMBER OF EQUIVALENT DWELLING UNITS (EDU'S) PAID FOR THIS SUBDIVISION PLAT ARE KEPT ON FILE AT THE SAN ANTONIO WATER SYSTEM UNDER THE PLAT NUMBER ISSUED BY THE DEVELOPMENT SERVICES DEPARTMENT.
- IMPACT FEE NOTE: WATER AND/OR WASTEWATER IMPACT FEES WERE NOT PAID AT THE TIME OF PLATTING FOR THIS PLAT. ALL IMPACT FEES MUST BE PAID PRIOR TO WATER METER SET AND/OR WASTEWATER SERVICE CONNECTION.
- THE DEVELOPER DEDICATES THE SANITARY SEWER AND/OR WATER MAINS TO THE SAN ANTONIO WATER SYSTEM UPON COMPLETION BY THE DEVELOPER AND ACCEPTANCE BY THE SAN ANTONIO WATER SYSTEM. THE SAN ANTONIO WATER SYSTEM WILL OWN AND MAINTAIN SAID SANITARY SEWER AND/OR WATER MAIN WHICH ARE LOCATED WITHIN THIS PARTICULAR PLAT.
- IN AN EFFORT TO MEET THE CITY OF SAN ANTONIO'S FIRE FLOW REQUIREMENTS FOR THE PROPOSED RESIDENTIAL DEVELOPMENT, THE PUBLIC WATER MAIN SYSTEM HAS BEEN DESIGNED FOR A MINIMUM FIRE FLOW DEMAND OF 1,000 G.P.M. AT 25 P.S.I. RESIDUAL PRESSURE. THE FIRE FLOW REQUIREMENTS FOR INDIVIDUAL STRUCTURES WILL BE REVIEWED DURING THE BUILDING PERMIT PROCESS IN ACCORDANCE WITH THE PROCEDURES SET FORTH BY THE CITY OF SAN ANTONIO DIRECTOR OF DEVELOPMENT SERVICES AND THE SAN ANTONIO FIRE DEPARTMENT FIRE MARSHAL.
- THE SAN ANTONIO WATER SYSTEM IS HEREBY GRANTED THE RIGHT OF INGRESS AND EGRESS ACROSS GRANTOR'S ADJACENT PROPERTY TO ACCESS THE WATER EASEMENT(S) SHOWN ON THIS PLAT.
- THE SAN ANTONIO WATER SYSTEM IS HEREBY GRANTED THE RIGHT OF INGRESS AND EGRESS ACROSS GRANTOR'S ADJACENT PROPERTY TO ACCESS THE WASTEWATER EASEMENT(S) SHOWN ON THIS PLAT.
- SAN ANTONIO WATER SYSTEM HIGH PRESSURE NOTE:
A PORTION OF THIS TRACT IS BELOW THE GROUND ELEVATION OF 1,210 FEET, WHERE THE STATIC PRESSURE WILL NORMALLY EXCEED 80 P.S.I. AT ALL SUCH LOCATIONS. THE DEVELOPER OR BUILDER SHALL INSTALL AT EACH LOT, ON THE CUSTOMER'S SIDE OF THE METER, AN APPROVED TYPE PRESSURE REGULATOR IN CONFORMANCE WITH THE PLUMBING CODE OF THE CITY OF SAN ANTONIO.

DRAINAGE NOTE:


- NO STRUCTURES, FENCES, WALLS OR OTHER OBSTRUCTIONS THAT IMPEDE DRAINAGE SHALL BE PLACED WITHIN THE LIMITS OF THE DRAINAGE EASEMENTS AND RIGHTS-OF-WAY SHOWN ON THIS PLAT. NO LANDSCAPING OR OTHER TYPE OF MODIFICATIONS, WHICH ALTER THE CROSS SECTIONS OF THE DRAINAGE EASEMENTS AND RIGHTS-OF-WAY, AS APPROVED, SHALL BE ALLOWED WITHOUT THE APPROVAL OF THE DIRECTOR OF PUBLIC WORKS. THE CITY OF SAN ANTONIO AND BEXAR COUNTY SHALL HAVE THE RIGHT OF INGRESS AND EGRESS OVER GRANTOR'S ADJACENT PROPERTY TO REMOVE ANY IMPEDING OBSTRUCTIONS PLACED WITHIN THE LIMITS OF SAID DRAINAGE EASEMENTS AND RIGHTS-OF-WAY AND TO MAKE ANY MODIFICATIONS OR IMPROVEMENTS WITHIN SAID DRAINAGE EASEMENTS AND RIGHTS-OF-WAY.

AQUIFER NOTES:

- THIS SUBDIVISION IS WITHIN THE EDWARDS RECHARGE ZONE. DEVELOPMENT WITHIN THIS SUBDIVISION IS SUBJECT TO CHAPTER 34, ARTICLE VI, DIVISION 6 OF THE SAN ANTONIO CITY CODE ENTITLED "AQUIFER RECHARGE ZONE AND WATERSHED PROTECTION", OR LATEST REVISIONS THEREOF.
- NO PERSON SHALL COMMENCE THE CONSTRUCTION OF ANY REGULATED ACTIVITY UNTIL AN EDWARDS AQUIFER PROTECTION PLAN ("WATER POLLUTION ABATEMENT PLAN" (WPAP)) OR MODIFICATION TO AN APPROVED PLAN AS REQUIRED BY 30 TAC §21.35 OF THE TEXAS ADMINISTRATIVE CODE OR LATEST REVISION THEREOF, HAS BEEN FILED WITH THE APPROPRIATE REGIONAL TCEQ OFFICE, AND THE APPLICATION HAS BEEN APPROVED BY THE EXECUTIVE DIRECTOR OF THE TCEQ.

MISCELLANEOUS NOTES:


- ALL FINISHED FLOOR ELEVATIONS MUST BE A MINIMUM OF 8 INCHES ABOVE FINISHED ADJACENT GRADE.
- THE MAINTENANCE OF ALL PRIVATE STREETS, OPEN SPACE, GREENBELTS, DRAINAGE EASEMENTS AND EASEMENTS OF ANY NATURE WITHIN CANYON VIEW SUBDIVISION, UNIT 1 P.U.D. & ENCLAVE SHALL BE THE RESPONSIBILITY OF THE PROPERTY OWNERS OR HOMEOWNERS ASSOCIATION, OR THEIR SUCCESSORS AND NOT THE RESPONSIBILITY OF THE CITY OF SAN ANTONIO AND/OR BEXAR COUNTY.
- ALL PRIVATE STREETS (LOT 999, BLOCK 37, N.C.B. 19217) ARE ALSO ELECTRIC, TELEPHONE, GAS, CABLE T.V., POSTAL, WATER, SANITARY SEWER AND DRAINAGE EASEMENTS.
- A LEGAL INSTRUMENT ESTABLISHING A PLAN FOR THE USE AND PERMANENT MAINTENANCE OF THE COMMON AREAS/FACILITIES DESIGNATED ON THIS PLAT IS BEING RECORDED ON THE SAME DATE AS THIS PLAT.

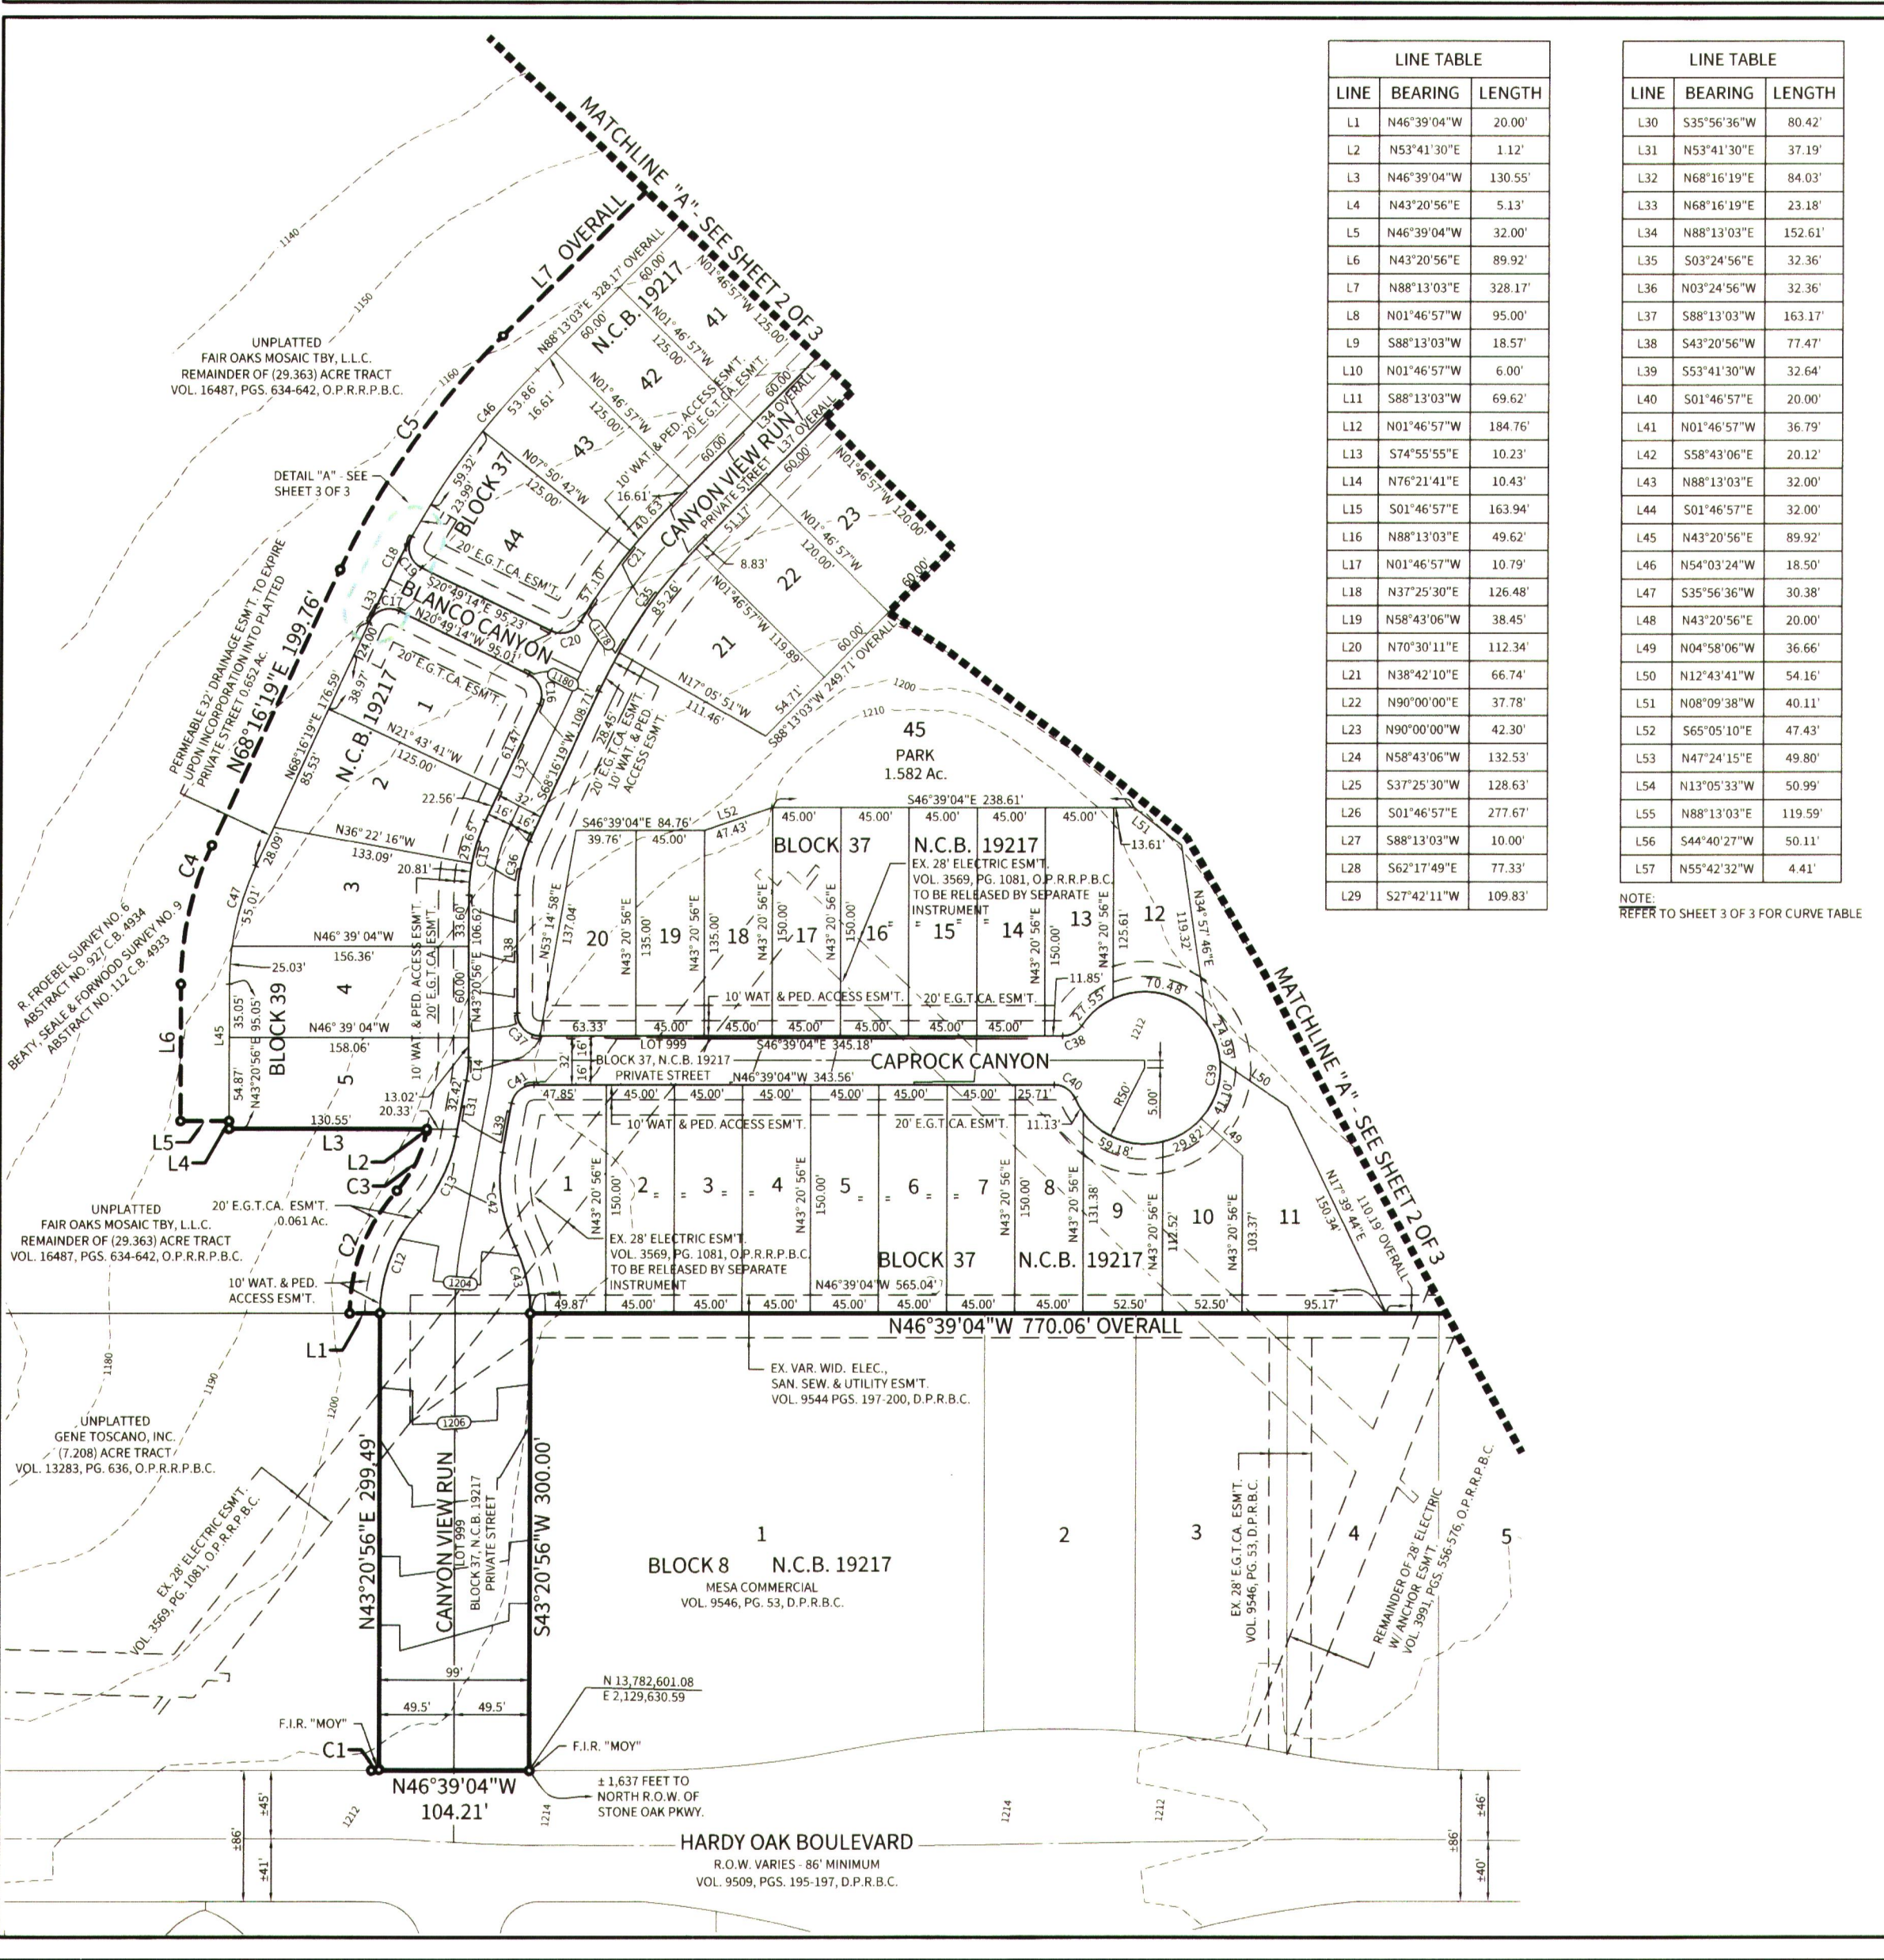

PLAT NUMBER: 140384

SUBDIVISION PLAT
ESTABLISHING
CANYON VIEW SUBDIVISION, UNIT 1 P.U.D. & ENCLAVE

BEING 15.565 ACRES OF LAND OUT OF THE RUDOLPH FROEBEL SURVEY NO. 6, ABSTRACT NO. 927, COUNTY BLOCK 4934, AND THE BEATY, SEALE & FORWOOD SURVEY NO. 9, ABSTRACT NO. 112, COUNTY BLOCK 4933, IN THE CITY OF SAN ANTONIO, BEXAR COUNTY, TEXAS, AND BEING OUT OF A 13.250 ACRE TRACT DESCRIBED IN A SPECIAL WARRANTY DEED DATED SEPTEMBER 11, 2014 TO M/J HOMES OF SAN ANTONIO, L.L.C., RECORDED IN VOLUME 18886, PAGE 2233, AND ALSO BEING OUT OF A 29.363 ACRE TRACT DESCRIBED IN A SPECIAL WARRANTY DEED DATED DECEMBER 20, 2013 TO FAIR OAKS MOSAIC TBY, L.L.C., RECORDED IN VOLUME 16487, PAGE 634, BOTH IN THE OFFICIAL PUBLIC RECORDS OF REAL PROPERTY OF BEXAR COUNTY, TEXAS, AND ALSO BEING OUT OF LOTS 904 AND 908, BLOCK 10, N.C.B. 19217, HIDDEN CANYON SUBDIVISION, UNIT 1B P.U.D., A SUBDIVISION RECORDED IN VOLUME 9678, PAGES 177-183, DEED AND PLAT RECORDS OF BEXAR COUNTY, TEXAS.

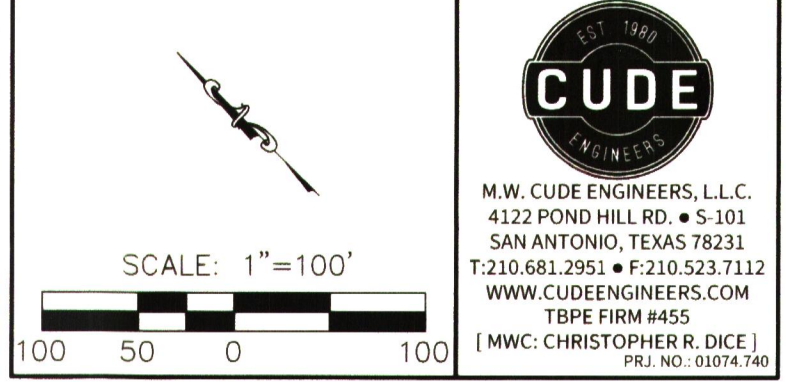

STATE OF TEXAS
COUNTY OF BEXAR

THE OWNER OF THE LAND SHOWN ON THIS PLAT, IN PERSON OR THROUGH A DULY AUTHORIZED AGENT, DEDICATES TO THE USE OF THE PUBLIC, EXCEPT AREAS IDENTIFIED AS PRIVATE OR PART OF AN ENCLAVE OR PLANNED UNIT DEVELOPMENT, FOREVER ALL STREETS, ALLEYS, PARKS, WATERCOURSES, DRAINAGE EASEMENTS AND PUBLIC PLACES THEREON SHOWN FOR THE PURPOSE AND CONSIDERATION THEREIN EXPRESSED.

BEFORE ME, THE UNDERSIGNED AUTHORITY ON THIS DAY PERSONALLY APPEARED

WHOSE NAME IS SUBSCRIBED TO THE FOREGOING INSTRUMENT, AND ACKNOWLEDGED TO ME THAT HE EXECUTED THE SAME FOR THE PURPOSES AND CONSIDERATIONS THEREIN EXPRESSED AND IN THE CAPACITY THEREIN STATED.

GIVEN UNDER MY HAND AND SEAL OF OFFICE THIS 23 DAY OF February, 2015

LAURIE L. KIRK
Notary Public
IN AND FOR THE STATE OF TEXAS

STATE OF TEXAS
COUNTY OF BEXAR

THE OWNER OF THE LAND SHOWN ON THIS PLAT, IN PERSON OR THROUGH A DULY AUTHORIZED AGENT, GRANTS TO THE USE OF A 20' DRAINAGE EASEMENT, A 20' SANITARY SEWER EASEMENT, A 32' DRAINAGE EASEMENT, A VARIABLE WIDTH DRAINAGE EASEMENT, A VARIABLE WIDTH SANITARY SEWER EASEMENT, A VARIABLE WIDTH DRAINAGE AND SANITARY SEWER EASEMENT, AND A VARIABLE WIDTH WATER QUALITY CONTROL AND DRAINAGE EASEMENT, THEREON SHOWN FOR THE PURPOSE AND CONSIDERATION THEREIN EXPRESSED.

BEFORE ME, THE UNDERSIGNED AUTHORITY ON THIS DAY PERSONALLY APPEARED

WHOSE NAME IS SUBSCRIBED TO THE FOREGOING INSTRUMENT, AND ACKNOWLEDGED TO ME THAT HE EXECUTED THE SAME FOR THE PURPOSES AND CONSIDERATIONS THEREIN EXPRESSED AND IN THE CAPACITY THEREIN STATED.

GIVEN UNDER MY HAND AND SEAL OF OFFICE THIS 23 DAY OF February, 2015



LAURIE L. KIRK
Notary Public
IN AND FOR THE STATE OF TEXAS

STATE OF TEXAS
COUNTY OF BEXAR

I, _____, COUNTY CLERK OF SAID COUNTY, DO HEREBY CERTIFY THAT THIS PLAT WAS FILED FOR RECORD IN MY OFFICE ON THE _____ DAY OF _____ A.D. _____ AT _____ M. AND DULY RECORDED THE _____ DAY OF _____ A.D. _____ AT _____ M. IN THE OFFICIAL PUBLIC RECORDS OF SAID COUNTY, IN BOOK / VOLUME _____ ON PAGE _____ IN TESTIMONY WHEREOF, WITNESS MY HAND AND OFFICIAL SEAL OF OFFICE, THIS _____ DAY OF _____ A.D. _____

BY: _____, DEPUTY

FEBRUARY 2015 SHEET 1 OF 3

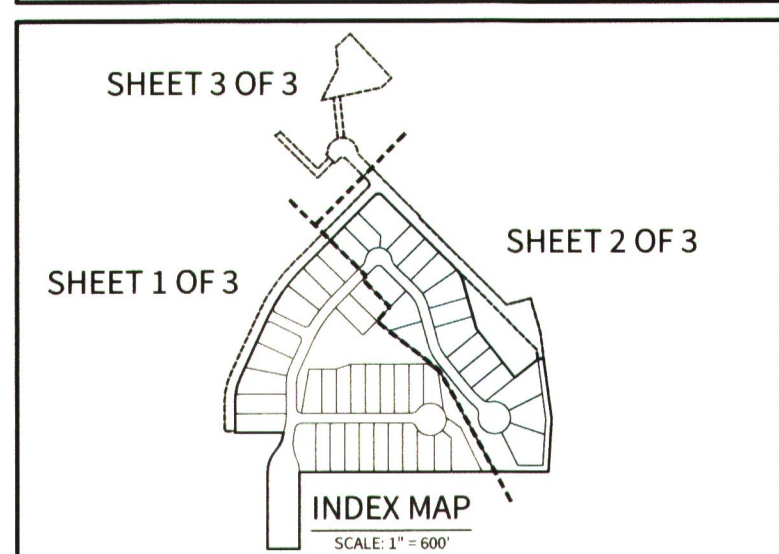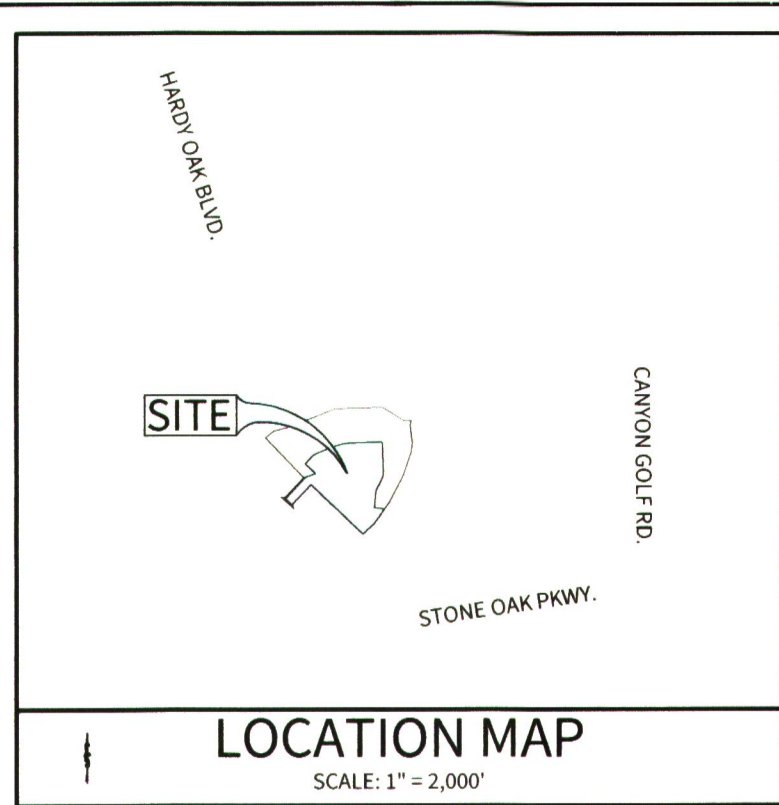

LEGEND

AC.	= ACRES
BLVD.	= BOULEVARD
CL.	= CURVE NUMBER
C.B.	= COUNTY BLOCK
CPS	= CITY PUBLIC SERVICE
D.P.R.B.C.	= DEED AND PLAT RECORDS OF BEAR COUNTY, TEXAS
DRN.	= DRAINAGE
E.G.T.C.A.	= ELECTRIC, GAS, TELEPHONE AND CABLE TELEVISION
ELEC.	= ELECTRIC
ESMT.	= EASEMENT
EX.	= EXISTING
F.I.R.	= FOUND IRON ROD
G.P.M.	= GALLONS PER MINUTE
LI.	= LINE NUMBER
NAD	= NORTH AMERICAN DATUM
N.C.B.	= NEW CITY BLOCK
NO.	= NUMBER
N.T.S.	= NOT TO SCALE
O.P.R.R.P.B.C.	= OFFICIAL PUBLIC RECORDS OF REAL PROPERTY OF BEAR COUNTY, TEXAS
PED.	= PEDESTRIAN
PG.	= PAGE
PGS.	= PAGES
PKWY.	= PARKWAY
P.S.I.	= POUND PER SQUARE INCH
P.U.D.	= PLANNED UNIT DEVELOPMENT
RD.	= ROAD
R.O.W.	= RIGHT-OF-WAY
SAN. SEW.	= SANITARY SEWER
SAWS	= SAN ANTONIO WATER SYSTEM
TAC.	= TEXAS ADMINISTRATIVE CODE
TCEQ	= TEXAS COMMISSION OF ENVIRONMENTAL QUALITY
T.V.	= TELEVISION
VAR.	= VARIABLE
VOL.	= VOLUME
WAT.	= WATER
WID.	= WIDTH
(ELEV.)	= PROPOSED CONTOUR
---ELEV---	= STREET CENTERLINE
---	= EXISTING GROUND MAJOR CONTOUR
---	= EXISTING GROUND MINOR CONTOUR
---	= EXISTING PROPERTY LINE
---	= ENCLAVE
()	= APPROXIMATE LOCATION OF SURVEY LINE
()	= RECORD INFORMATION

THIS PLAT OF CANYON VIEW SUBDIVISION, UNIT 1 P.U.D. & ENCLAVE HAS BEEN SUBMITTED TO AND CONSIDERED BY THE PLANNING COMMISSION OF THE CITY OF SAN ANTONIO, TEXAS, AND IS HEREBY APPROVED BY SUCH COMMISSION IN ACCORDANCE WITH STATE OR LOCAL LAWS AND REGULATIONS, AND/OR WHERE ADMINISTRATIVE EXCEPTION(S) AND/OR VARIANCES(S) HAVE BEEN GRANTED.

DATED THIS _____ DAY OF _____ A.D. _____

BY: _____ CHAIRMAN

BY: _____ SECRETARY

STATE OF TEXAS
COUNTY OF BEAR

I HEREBY CERTIFY THAT PROPER ENGINEERING CONSIDERATION HAS BEEN GIVEN THIS PLAT TO THE MATTERS OF STREETS, LOTS AND DRAINAGE LAYOUT. TO THE BEST OF MY KNOWLEDGE THIS PLAT CONFORMS TO ALL REQUIREMENTS OF THE UNIFIED DEVELOPMENT CODE, EXCEPT FOR THOSE VARIANCES GRANTED BY THE SAN ANTONIO PLANNING COMMISSION.

M.W. CUDE ENGINEERS, L.L.C.
CHRISTOPHER R. DICE, P.E.

STATE OF TEXAS
COUNTY OF BEAR

I HEREBY CERTIFY THAT THIS PLAT CONFORMS TO THE MINIMUM STANDARDS SET FORTH BY THE TEXAS BOARD OF PROFESSIONAL LAND SURVEYING ACCORDING TO AN ACTUAL SURVEY MADE ON THE GROUND BY:

M.W. CUDE ENGINEERS, L.L.C.
GREGORIO LOPEZ, JR., R.P.L.S.

CPS NOTES:

- THE CITY OF SAN ANTONIO AS A PART OF ITS ELECTRIC AND GAS SYSTEM (CPS ENERGY) IS HEREBY DEDICATED THE EASEMENTS AND RIGHTS OF WAY FOR ELECTRIC AND GAS DISTRIBUTION AND SERVICE FACILITIES IN THE AREAS DESIGNATED ON THIS PLAT AS "ELECTRIC EASEMENT", "GAS EASEMENT", "ANCHOR EASEMENT", "SERVICE EASEMENT", "OVERHANG EASEMENT", "UTILITY EASEMENT" AND "TRANSFORMER EASEMENT" FOR THE PURPOSE OF INSTALLING, CONSTRUCTING, RECONSTRUCTING, MAINTAINING, REMOVING, INSPECTING, PATROLLING AND ERECTING POLES, HANGING OR BURYING WIRES, CABLES, CONDUITS, PIPELINES OR TRANSFORMERS, EACH WITH ITS NECESSARY APPURTENANCES, TOGETHER WITH THE RIGHT OF INGRESS AND EGRESS OVER GRANTOR'S ADJACENT LAND, THE RIGHT TO RELOCATE SAID FACILITIES WITHIN SAID EASEMENT AND RIGHT OF WAY AREAS AND THE RIGHT TO REMOVE FROM SAID LANDS, ALL TREES OR PARTS THEREOF, OR OTHER OBSTRUCTIONS WHICH ENDANGER OR MAY INTERFERE WITH THE EFFICIENCY OF SAID LINES OR APPURTENANCES THEREOF. IT IS AGREED AND UNDERSTOOD THAT NO BUILDINGS, CONCRETE SLABS OR WALLS WILL BE PLACED WITHIN SAID EASEMENT AREAS.
- ANY CPS ENERGY MONETARY LOSS RESULTING FROM MODIFICATIONS REQUIRED OF CPS ENERGY EQUIPMENT, LOCATED WITHIN SAID EASEMENT, DUE TO GRADE CHANGES OR GROUND ELEVATION ALTERATIONS SHALL BE CHARGED TO THE PERSON OR PERSONS DEEMED RESPONSIBLE FOR SAID GRADE CHANGES OR GROUND ELEVATION ALTERATIONS.
- THIS PLAT DOES NOT AMEND, ALTER, RELEASE OR OTHERWISE AFFECT ANY EXISTING ELECTRIC, GAS, WATER, SEWER, DRAINAGE, TELEPHONE, CABLE TELEVISION EASEMENTS OR ANY OTHER EASEMENTS FOR UTILITIES UNLESS THE CHANGES TO SUCH EASEMENTS ARE DESCRIBED HEREON.
- CONCRETE DRIVEWAY APPROACHES ARE ALLOWED WITHIN THE FIVE (5) FOOT WIDE ELECTRIC & GAS EASEMENTS WHEN LOTS ARE SERVED ONLY BY REAR LOT UNDERGROUND ELECTRIC AND GAS FACILITIES.
- ROOF OVERHANGS ARE ALLOWED WITHIN FIVE (5) FOOT WIDE ELECTRIC, GAS, TELEPHONE AND CABLE T.V. EASEMENTS WHEN ONLY UNDERGROUND ELECTRIC, GAS, TELEPHONE, AND CABLE T.V. FACILITIES ARE PROPOSED OR EXISTING WITHIN THOSE FIVE (5) FOOT WIDE EASEMENTS.

SURVEYOR'S NOTES:

- THE BEARINGS AND COORDINATES SHOWN HEREON ARE BASED ON THE TEXAS STATE PLANE COORDINATE SYSTEM, SOUTH CENTRAL ZONE, NAD83 (93).
- 1/2" IRON RODS WITH RED PLASTIC CAP STAMPED M.W. CUDE SET AT ALL PROPERTY CORNERS UNLESS OTHERWISE NOTED.

SAWS NOTES:

- THE NUMBER OF EQUIVALENT DWELLING UNITS (EDUs) PAID FOR THIS SUBDIVISION PLAT ARE KEPT ON FILE AT THE SAN ANTONIO WATER SYSTEM UNDER THE PLAT NUMBER ISSUED BY THE DEVELOPMENT SERVICES DEPARTMENT.
- IMPACT FEE NOTE: WATER AND/OR WASTEWATER IMPACT FEES WERE NOT PAID AT THE TIME OF PLATING FOR THIS PLAT. ALL IMPACT FEES MUST BE PAID PRIOR TO WATER METER SET AND/OR WASTEWATER SERVICE CONNECTION.
- THE DEVELOPER DEDICATES THE SANITARY SEWER AND/OR WATER MAINS TO THE SAN ANTONIO WATER SYSTEM UPON COMPLETION BY THE DEVELOPER AND ACCEPTANCE BY THE SAN ANTONIO WATER SYSTEM. THE SAN ANTONIO WATER SYSTEM WILL OWN AND MAINTAIN SAID SANITARY SEWER AND/OR WATER MAIN WHICH ARE LOCATED WITHIN THIS PARTICULAR PLAT.
- IN AN EFFORT TO MEET THE CITY OF SAN ANTONIO'S FIRE FLOW REQUIREMENTS FOR THE PROPOSED RESIDENTIAL DEVELOPMENT, THE PUBLIC WATER MAIN SYSTEM HAS BEEN DESIGNED FOR A MINIMUM FIRE FLOW DEMAND OF 1,000 G.P.M. AT 25 P.S.I. RESIDUAL PRESSURE. THE FIRE FLOW REQUIREMENTS FOR INDIVIDUAL STRUCTURES WILL BE REVIEWED DURING THE BUILDING PERMIT PROCESS IN ACCORDANCE WITH THE PROCEDURES SET FORTH BY THE CITY OF SAN ANTONIO DIRECTOR OF DEVELOPMENT SERVICES AND THE SAN ANTONIO FIRE DEPARTMENT FIRE MARSHAL.
- THE SAN ANTONIO WATER SYSTEM IS HEREBY GRANTED THE RIGHT OF INGRESS AND EGRESS ACROSS GRANTOR'S ADJACENT PROPERTY TO ACCESS THE WATER EASEMENT(S) SHOWN ON THIS PLAT.
- THE SAN ANTONIO WATER SYSTEM IS HEREBY GRANTED THE RIGHT OF INGRESS AND EGRESS ACROSS GRANTOR'S ADJACENT PROPERTY TO ACCESS THE WASTEWATER EASEMENT(S) SHOWN ON THIS PLAT.
- SAN ANTONIO WATER SYSTEM HIGH PRESSURE NOTE:
A PORTION OF THIS TRACT IS BELOW THE GROUND ELEVATION OF 1,210 FEET, WHERE THE STATIC PRESSURE WILL NORMALLY EXCEED 80 P.S.I. AT ALL SUCH LOCATIONS, THE DEVELOPER OR BUILDER SHALL INSTALL AT EACH LOT, ON THE CUSTOMER'S SIDE OF THE METER, AN APPROVED TYPE PRESSURE REGULATOR IN CONFORMANCE WITH THE PLUMBING CODE OF THE CITY OF SAN ANTONIO.

DRAINAGE NOTE:

- NO STRUCTURES, FENCES, WALLS OR OTHER OBSTRUCTIONS THAT IMPEDE DRAINAGE SHALL BE PLACED WITHIN THE LIMITS OF THE DRAINAGE EASEMENTS AND RIGHTS OF WAY SHOWN ON THIS PLAT. NO LANDSCAPING OR OTHER TYPE OF MODIFICATIONS, WHICH ALTER THE CROSS SECTIONS OF THE DRAINAGE EASEMENTS AND RIGHTS OF WAY, AS APPROVED, SHALL BE ALLOWED WITHOUT THE APPROVAL OF THE DIRECTOR OF PUBLIC WORKS. THE CITY OF SAN ANTONIO AND BEAR COUNTY SHALL HAVE THE RIGHT OF INGRESS AND EGRESS OVER GRANTOR'S ADJACENT PROPERTY TO REMOVE ANY IMPEDING OBSTRUCTIONS PLACED WITHIN THE LIMITS OF SAID DRAINAGE EASEMENTS AND RIGHTS OF WAY AND TO MAKE ANY MODIFICATIONS OR IMPROVEMENTS WITHIN SAID DRAINAGE EASEMENTS AND RIGHTS OF WAY.

AQUIFER NOTES:

- THIS SUBDIVISION IS WITHIN THE EDWARDS RECHARGE ZONE. DEVELOPMENT WITHIN THIS SUBDIVISION IS SUBJECT TO CHAPTER 34, ARTICLE VI, SECTION 6 OF THE SAN ANTONIO CITY CODE ENTITLED "AQUIFER RECHARGE ZONE AND WATERSHED PROTECTION," OR LATEST REVISIONS THEREOF.
- NO PERSON SHALL COMMENCE THE CONSTRUCTION OF ANY REGULATED ACTIVITY UNTIL AN EDWARDS AQUIFER PROTECTION PLAN ("WATER POLLUTION ABATEMENT PLAN" (WPAP)) OR MODIFICATION TO AN APPROVED PLAN AS REQUIRED BY 30 TAC §21.5 OF THE TEXAS ADMINISTRATIVE CODE, OR LATEST REVISION THEREOF, HAS BEEN FILED WITH THE APPROPRIATE REGIONAL TCEQ OFFICE, AND THE APPLICATION HAS BEEN APPROVED BY THE EXECUTIVE DIRECTOR OF THE TCEQ.

MISCELLANEOUS NOTES:

- ALL FINISHED FLOOR ELEVATIONS MUST BE A MINIMUM OF 8 INCHES ABOVE FINISHED ADJACENT GRADE.
- THE MAINTENANCE OF ALL PRIVATE STREETS, OPEN SPACE, GREENBELTS, DRAINAGE EASEMENTS AND EASEMENTS OF ANY NATURE WITHIN CANYON VIEW SUBDIVISION, UNIT 1 P.U.D. & ENCLAVE SHALL BE THE RESPONSIBILITY OF THE PROPERTY OWNERS OR HOMEOWNERS ASSOCIATION, OR THEIR SUCCESSORS AND NOT THE RESPONSIBILITY OF THE CITY OF SAN ANTONIO AND/OR BEAR COUNTY.
- ALL PRIVATE STREETS (LOT 999, BLOCK 37, N.C.B. 19217) ARE ALSO ELECTRIC, TELEPHONE, GAS, CABLE T.V., POSTAL, WATER, SANITARY SEWER AND DRAINAGE EASEMENTS.
- A LEGAL INSTRUMENT ESTABLISHING A PLAN FOR THE USE AND PERMANENT MAINTENANCE OF THE COMMON AREAS/FACILITIES DESIGNATED ON THIS PLAT IS BEING RECORDED ON THE SAME DATE AS THIS PLAT.



PLAT NUMBER: 140384

SUBDIVISION PLAT
ESTABLISHING
CANYON VIEW SUBDIVISION, UNIT 1 P.U.D. & ENCLAVE

BEING 15.565 ACRES OF LAND OUT OF THE RUDOLPH FROEBEL SURVEY NO. 6, ABSTRACT NO. 927, COUNTY BLOCK 4934, AND THE BEAT, SEALE & FORWOOD SURVEY NO. 9, ABSTRACT NO. 112, COUNTY BLOCK 4931, IN THE CITY OF SAN ANTONIO, BEAR COUNTY, TEXAS, AND BEING OUT OF A 13.250 ACRE TRACT DESCRIBED IN A SPECIAL WARRANTY DEED DATED SEPTEMBER 11, 2014 TO M/HOMES OF SAN ANTONIO, L.L.C., RECORDED IN VOLUME 16886, PAGE 2233, AND ALSO BEING OUT OF A 29.363 ACRE TRACT DESCRIBED IN A SPECIAL WARRANTY DEED DATED DECEMBER 20, 2013 TO FAIR OAKS MOSAIC TRV, L.L.C., RECORDED IN VOLUME 16487, PAGE 634, BOTH IN THE OFFICIAL PUBLIC RECORDS OF REAL PROPERTY OF BEAR COUNTY, TEXAS, AND ALSO BEING OUT OF LOTS 904 AND 908, BLOCK 10, N.C.B. 19217, HIDDEN CANYON SUBDIVISION, UNIT 1B P.U.D., A SUBDIVISION RECORDED IN VOLUME 9678, PAGES 177-183, DEED AND PLAT RECORDS OF BEAR COUNTY, TEXAS.

SCALE: 1" = 100'

100 50 0 100

STATE OF TEXAS
COUNTY OF BEAR

THE OWNER OF THE LAND SHOWN ON THIS PLAT, IN PERSON OR THROUGH A DULY AUTHORIZED AGENT, DEDICATES TO THE USE OF THE PUBLIC, EXCEPT AREAS IDENTIFIED AS PRIVATE OR PART OF AN ENCLAVE OR PLANNED UNIT DEVELOPMENT, FOREVER ALL STREETS, ALLEYS, PARKS, WATERCOURSES, DRAINS, EASEMENTS AND PUBLIC PLACES THEREON SHOWN FOR THE PURPOSE AND CONSIDERATION THEREIN EXPRESSED.

OWNER

DULY AUTHORIZED AGENT

OWNER/DEVELOPER
M/HOMES OF SAN ANTONIO, L.L.C.
3619 PASADENAS PARKWAY, STE. 202
SAN ANTONIO, TEXAS, 78231
PHONE: (210) 562-3460
FAX: (210) 562-3425
CONTACT PERSON: ELLIOT JONES

STATE OF TEXAS
COUNTY OF BEAR

BEFORE ME, THE UNDERSIGNED AUTHORITY ON THIS DAY PERSONALLY APPEARED

Elliot Jones

KNOWN TO ME TO BE THE PERSON WHOSE NAME IS SUBSCRIBED TO THE FOREGOING INSTRUMENT, AND ACKNOWLEDGED TO ME THAT HE EXECUTED THE SAME FOR THE PURPOSES AND CONSIDERATIONS THEREIN EXPRESSED AND IN THE CAPACITY THEREIN STATED.

GIVEN UNDER MY HAND AND SEAL OF OFFICE THIS 23 DAY OF February, A.D. 2015

Laurie L. Kirk

NOTARY PUBLIC
IN AND FOR THE STATE OF TEXAS

Laurie L. Kirk
Notary Public, State of Texas
My Commission Expires
March 12, 2018

STATE OF TEXAS
COUNTY OF BEAR

THE OWNER OF THE LAND SHOWN ON THIS PLAT, IN PERSON OR THROUGH A DULY AUTHORIZED AGENT, GRANTS TO THE USE OF A 20' DRAINAGE EASEMENT, A 20' SANITARY SEWER EASEMENT, A 32' DRAINAGE EASEMENT, A VARIABLE WIDTH DRAINAGE EASEMENT, A VARIABLE WIDTH SANITARY SEWER EASEMENT, A VARIABLE WIDTH DRAINAGE AND SANITARY SEWER EASEMENT, AND A VARIABLE WIDTH WATER QUALITY CONTROL AND DRAINAGE EASEMENT, THEREON SHOWN FOR THE PURPOSE AND CONSIDERATION THEREIN EXPRESSED.

OWNER

DULY AUTHORIZED AGENT

STATE OF TEXAS
COUNTY OF BEAR

BEFORE ME, THE UNDERSIGNED AUTHORITY ON THIS DAY PERSONALLY APPEARED

Blake Yantis

WHOSE NAME IS SUBSCRIBED TO THE FOREGOING INSTRUMENT, AND ACKNOWLEDGED TO ME THAT HE EXECUTED THE SAME FOR THE PURPOSES AND CONSIDERATIONS THEREIN EXPRESSED AND IN THE CAPACITY THEREIN STATED.

GIVEN UNDER MY HAND AND SEAL OF OFFICE THIS 23 DAY OF February, A.D. 2015

Laurie L. Kirk

NOTARY PUBLIC
IN AND FOR THE STATE OF TEXAS

Laurie L. Kirk
Notary Public, State of Texas
My Commission Expires
March 12, 2018


STATE OF TEXAS
COUNTY OF BEAR

I, _____, COUNTY CLERK OF SAID COUNTY, DO HEREBY CERTIFY THAT THIS PLAT WAS FILED FOR RECORD IN MY OFFICE ON THE _____ DAY OF _____ A.D. _____ AT _____ M. AND DULY RECORDED THE _____ DAY OF _____ A.D. _____ AT _____ M. IN THE OFFICIAL PUBLIC RECORDS OF SAID COUNTY, IN BOOK / VOLUME _____ ON PAGE _____ IN TESTIMONY WHEREOF, WITNESS MY HAND AND OFFICIAL SEAL OF OFFICE, THIS _____ DAY OF _____ A.D. _____

_____ COUNTY CLERK, BEAR COUNTY, TEXAS

BY: _____, DEPUTY

FEBRUARY 2015 SHEET 2 OF 3

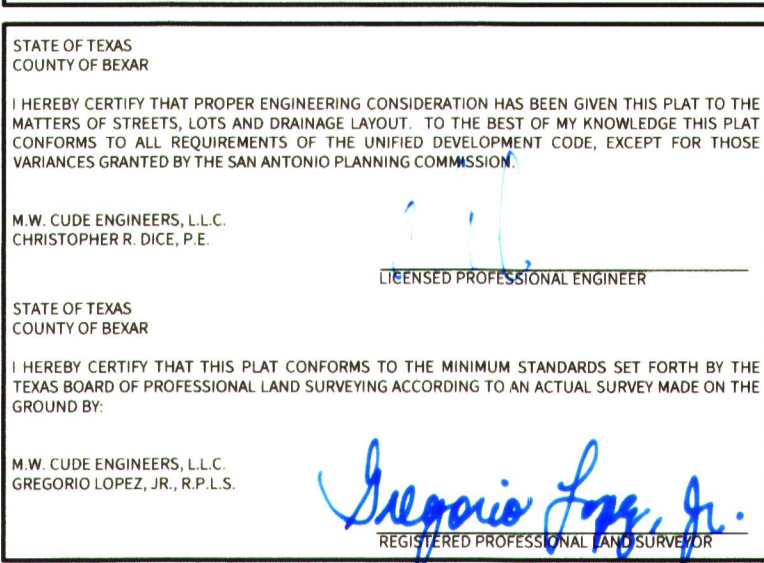

NOTE:
REFER TO SHEET 1 OF 3 FOR LINE TABLE

DRAINAGE NOTE:

1. NO STRUCTURES, FENCES, WALLS OR OTHER OBSTRUCTIONS THAT IMPIDE DRAINAGE SHALL BE PLACED WITHIN THE LIMITS OF THE IRREVOCABLE EASEMENTS AND RIGHTS-OF-WAY SHOWN ON THE PLAN. LANDSCAPING OR OTHER TYPE OF MODIFICATIONS, WHICH ALTER THE CROSS-SECTIONS OF THE DRAINAGE EASEMENTS AND RIGHTS-OF-WAY, AS APPROVED, SHALL BE ALLOWED WITHOUT THE APPROVAL OF THE DIRECTOR OF PUBLIC WORKS. THE CITY OF SAN ANTONIO AND BEXAR COUNTY SHALL HAVE THE RIGHT OF INGRESS AND EGRESS OVER GRANTOR'S ADJACENT PROPERTY TO REMOVE ANY IMPEDING OBSTRUCTIONS PLACED WITHIN THE LIMITS OF SAID DRAINAGE EASEMENTS AND RIGHTS-OF-WAY AND TO MAKE ANY MODIFICATIONS OR IMPROVEMENTS WITHIN SAID DRAINAGE EASEMENTS AND RIGHTS-OF-WAY.

AQUIFER NOTE:

1. THIS SUBDIVISION IS WITHIN THE EDWARDS RECHARGE ZONE. DEVELOPMENT WITHIN THIS SUBDIVISION IS SUBJECT TO CHAPTER 34, ARTICLE IV, DIVISION 6 OF THE SAN ANTONIO CITY CODE ENTITLED "AQUIFER RECHARGE ZONE AND WATERSHED PROTECTION," OR LATEST REVISIONS THEREOF.

2. NO PERSON SHALL COMMENCE THE CONSTRUCTION OF ANY REGULATED ACTIVITY UNTIL AN EDWARDS AQUIFER PROTECTION PLAN ("WATER POLLUTION ABATEMENT PLAN" (WPAP)) OR MODIFICATION TO AN AQUIFER BY 30 TAC EQUIVED BY 30 TAC RULES OF THE TEXAS ADMINISTRATIVE CODE, OR LATEST REVISION THEREOF, HAS BEEN FILED WITH THE APPROPRIATE REGIONAL TCEQ OFFICE, AND THE APPLICATION HAS BEEN APPROVED BY THE EXECUTIVE DIRECTOR OF THE TCEQ.


MISC. UTILITY NOTES:

1. ALL FINISHED FLOOR ELEVATIONS MUST BE A MINIMUM OF 8 INCHES ABOVE FINISHED ADJACENT GRADE.

2. THE MAINTENANCE OF ALL PRIVATE STREETS, OPEN SPACE, GREENBELTS, DRAINAGE EASEMENTS AND EASEMENTS OF ANY NATURE WITHIN CANYON VIEW SUBDIVISION, UNIT 1 P.D. & ENCLAVE ENTITLED "THE RESPONSIBILITY OF THE PROPERTY OWNERS OR HOMEOWNERS ASSOCIATION, OR THEIR SUCCESSORS AND NOT THE RESPONSIBILITY OF THE CITY OF SAN ANTONIO AND/OR BEXAR COUNTY.

3. ALL PRIVATE STREETS (LOT 999, BLOCK 37, N.C.B. 19217) ARE ALSO ELECTRIC, TELEPHONE, GAS, CABLE V.L., POSTAL, WATER, SANITARY AND DRAINAGE EASEMENTS.

4. A LEGAL INSTRUMENT ESTABLISHING A PLAN FOR THE USE AND PERMANENT MAINTENANCE OF THE COMMON AREAS/FACILITIES DESIGNATED ON THIS PLAN IS BEING RECORD ON THE SAME DATE AS THIS

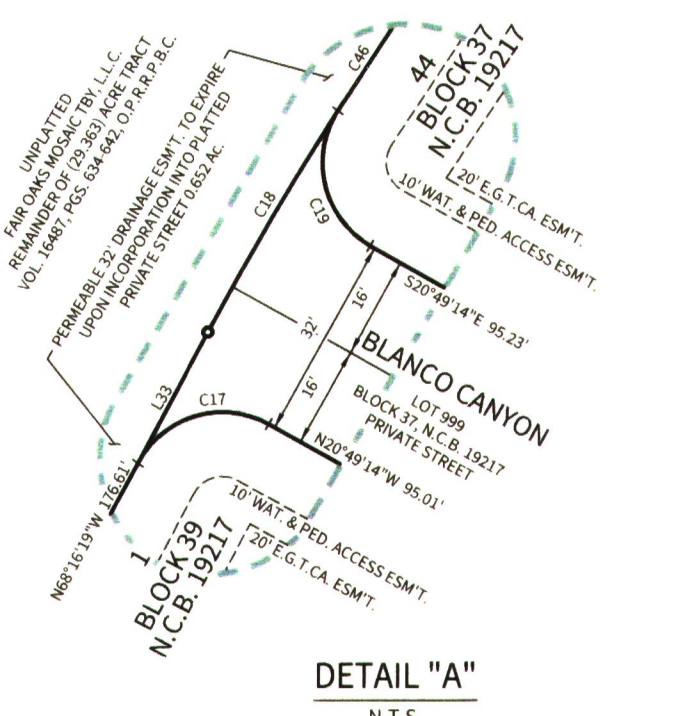

STATE OF TEXAS COUNTY OF BEXAR	
I, _____, COUNTY CLERK OF SAID COUNTY, DO HEREBY CERTIFY THAT THIS PLAT WAS FILED FOR RECORD IN MY OFFICE ON THE _____ DAY OF _____ A.D. _____ AT _____ M. AND DULY RECORDED THE _____ DAY OF _____ A.D. _____ AT _____ M. IN THE OFFICIAL PUBLIC RECORDS OF SAID COUNTY, IN BOOK / VOLUME _____ ON PAGE _____ IN TESTIMONY WHEREOF, WITNESS MY HAND AND OFFICIAL SEAL OF OFFICE, THIS _____ DAY OF _____ A.D. _____ _____ COUNTY CLERK, BEXAR COUNTY, TEXAS	
BY: _____, DEPUTY	
FEBRUARY 2015 SHEET 3 OF 3	