SAN ANTONIO WATER SYSTEM
Interdepartment Correspondence Sheet

To: Zoning Commission Members

From: Scott R. Halty, Director, Resource Protection & Compliance Department, San Antonio Water System

Copies To: Andrew Wiatrek, Manager, Edwards Aquifer and Watershed Protection Division, Michael Barr, Supervisor, Aquifer Protection and Evaluation Section, Michael A. Escalante, Environmental Protection Specialist III

Subject: Zoning Case Z2016176 (Beckwith Village)

Date: July 26, 2016

SUMMARY

A request for a change in zoning has been made for an approximate 3.01-acre tract located on the city's north west side. A change in zoning from **"C-2 AHOD & C-2 ERZD AHOD to MXD AHOD & MF-18 PUD ERZD"** is being requested by the applicant, Aamir Ehsan, CoreVizor LLC, represented by Patrick W. Christensen, Attorney at Law. The change in zoning has been requested to allow mix use facilities: multi-family units with retail, senior living facility, and garden home developments. The property is currently classified as a Category 1.

Based on the site evaluation of the property, and the information submitted by the applicant, SAWS staff recommends **approval** of the proposed land use. Should the City Council rezone the property that is the subject of this report, the San Antonio Water System recommends that any development on that property after the zoning classification has been changed should be restricted as stated in the environmental recommendations section of this report.

LOCATION

The subject property is located in City Council District 8, approximately 1,589 feet east of IH-10 West on Beckwith Blvd. Within the 7.717 acres being rezoned, 3.01 acres lies within the Edwards Aquifer Recharge Zone (Figures 1 and 2).

SITE EVALUATION

1. Development Description:

   The proposed change is from "C-2 AHOD & C-2 ERZD AHOD to MXD AHOD & MF-18 PUD ERZD" and will allow for the development of mix use facilities: multi-family units with retail, senior living facility, and garden homes. Currently, the property is undeveloped and vegetated.

RECEIVED
16 JUL 26 P2:38
LAND DEVELOPMENT SERVICES DIVISION

2. Surrounding Land Uses:

   Beckwith Blvd. borders north of the subject property with a commercial business strip located beyond. The Muslim Children Education and Civic Center lies south of the project. San Antonio Fire Dept. Station #51 borders to the east. Sleep Inn and Suites lies west of the property.

3. Water Pollution Abatement Plan:

   As of the date of this report, a WPAP has not been submitted to the Texas Commission on Environmental Quality (TCEQ). A WPAP will be required to be submitted to and approved by the TCEQ prior to commencement of construction.

4. Geologic Conditions:

   The Aquifer Protection and Evaluation Section of the San Antonio Water System conducted a site evaluation on June 15, 2016, of the referenced property to assess the geologic conditions and evaluate any environmental concerns present at the site. SAWS Environmental Geologist, Mr. Bruce Keels, P.G., was present during the site evaluation.

   The subject site was observed to be one lot, currently undeveloped and vegetated, approximately 7.717 acres in area. The eastern portion, one third of the subject site was identified to be within the Edwards Aquifer Recharge Zone (3.01 acres). The western portion, two thirds of the site is located outside of the Edwards Aquifer Recharge Zone (4.707 acres).

   The site appeared to slope to the east. Stormwater occurring on the subject site would drain to the east into an unnamed tributary to Olmos Creek.

   Using U.S. Geological Survey Water-Resources Investigations Report 95-4030 it was determined that the eastern one third of the subject site is underlain by the Cyclic and Marine Member of the Person Formation throughout subject site.

   The Cyclic and Marine Member of the Person Formation is characterized by the presence of thinly bedded mudstone, packestone and grainstone with structurally based porosity. The full section thickness of this member is approximately 80 to 90 feet thick.

   No sensitive geologic features were identified within the subject site.

ENVIRONMENTAL CONCERNS

The environmental concerns associated with this development being constructed on the Edwards Aquifer Recharge Zone are:

General Concerns

1. The improper use of pesticides, herbicides, or fertilizers needed for landscape maintenance that may be carried off in the first flush of stormwater run-off.

2. The build-up of hydrocarbons and other pollutants on streets, parking lots and other paved areas that are then carried off in the first flush of stormwater run-off.

ENVIRONMENTAL RECOMMENDATIONS

The following recommendations address the environmental concerns raised by the construction of this development on the Edwards Aquifer Recharge Zone:

Site Specific Recommendations

1. The impervious cover shall not exceed 65% on the site.

2. The land uses within the project site shall be in conformance with the table of permitted uses at the time the re-zoning is approved. Should a proposed use be listed as requiring City Council approval, the owner/operator shall apply for re-zoning for that particular use at the project site. If the land use is listed as special use, a special permit must be obtained for that use. If the land use is listed as not allowed, that land use will not be permitted on the project site.

3. The owner of all water pollution abatement structures shall ensure these structures are properly maintained and kept free of trash and debris. A signed water quality maintenance plan must be submitted to the Aquifer Protection & Evaluation Section of SAWS. If at any time the ownership of the property changes, the seller must disclose to the buyer all the requirements of the water quality maintenance plan. The new owner must submit a signed water quality maintenance plan to the Aquifer Protection & Evaluation Section of SAWS.

4. Landscaped areas shall be sensitive to minimizing water needs, i.e., use of native plants. Each purchaser of an individual lot or tenant within this development shall be informed by the seller or lessor in writing about Best Management Practices (BMP) for pesticide and fertilizer application. Preventing Groundwater Pollution, A Practical Guide to Pest Control, available form the Edwards Aquifer Authority (210) 222-2204, or equivalent information produced by the U.S. Natural Resource Conservation Service, Texas Department of Agriculture, U.S. Department of Agriculture, shall be used.

5. The applicant shall notify the Construction Monitoring of SAWS at (210) 233-3549 no later than 48 hours prior to the commencement of construction at the site. If any significant geologic features such as, but not limited to, solution openings, caves, sinkholes, or wells are found during the excavation, construction, or blasting, the developer shall notify the Texas Commission on Environmental Quality and the Aquifer Protection & Evaluation Section of SAWS at (210) 233-3522.

General Recommendations

1. The City of San Antonio shall inspect all future construction of the sewage collection system to include service laterals and sewer mains for proper construction according to State and City Regulations and Code.

2. Prior to the release of any building permits, the following shall be submitted to the SAWS Aquifer Protection & Evaluation Section of the Resource Protection Division:

   A. A copy of the Water Pollution Abatement Plan shall be submitted for each particular development/use within the area being considered for re-zoning,

   B. A set of site specific plans which must have a signed Engineers Seal from the State of Texas,

   C. A WPAP approval letter from the Texas Commission on Environmental Quality,

   D. A copy of the approved Water Pollution Abatement Plan.

3. If a water quality basin or below grade basin is constructed on the property, the following is required:

   A. If a below grade basin is constructed on site, the treatment chambers shall be accessible at all times of the day for visual inspection of the entire treatment portion of the basin at the final grade surface level . The inspection shall not be impeded by obstructions or equipment that limit the ability for an inspector to visually inspect the condition of the treatment devices.

   B. The basin owner is required to submit to the SAWS Aquifer Protection and Evaluation staff, an annual maintenance and monitoring report. To be reviewed by the SAWS staff for compliance, maintenance, and operational measures outlined in the TCEQ Technical Guidance Manual (TGM).

   C. Prior to the start of the basin construction, the owner will notify the Aquifer Protection and Evaluation Section of the SAWS at (210) 233-3522 to schedule a site inspection.

D. After basin construction is complete and prior to the start of business, the owner will notify the Aquifer Protection and Evaluation Section at (210) 233-3522 to schedule a site inspection. Additionally, we recommend a maintenance plan and schedule be developed and submitted to the Aquifer Protection and Evaluation Section of SAWS.

E. If the basin fails to drain properly, the owner will notify the Construction Monitoring Section of the Resource Protection & Compliance Division at (210) 233-3549 prior to any discharge of water.

F. If at any time the ownership of the property changes, the seller must inform the buyer of all requirements for maintenance of the basin. A signed basin maintenance plan and schedule agreement, from the new owner, must be submitted to the Aquifer Protection & Evaluation Section of SAWS.

4. The Resource Protection & Compliance Division staff shall have the authority to inspect the site to ensure that the approved recommendations are being strictly adhered to during and after construction of the project.

Ordinance 81491 Category 1 is not restricted to impervious cover limitations, unless a property is being rezoned or if there's a substantial alteration in land use.

Based on the site evaluation of the property, and the information submitted by the applicant, staff recommends **approval** of the proposed land use. Additionally, SAWS staff recommends that the applicant, or any future owner, comply with the above recommendations in regards to the development of the subject property.

APPROVED:

Andrew Wiatrek
Manager
Edwards Aquifer and Watershed Protection Division

Scott R. Halty
Director
Resource Protection & Compliance Department

MJB:MAE

ZONING CASE: Z2016176 (FIGURE 2)
ZONING FILE: BECKWITH VILLAGE
MAP GRID: 168, F2

1 in = 267 ft

N

0 70 140 280 420 560
Feet

Map Prepared by SAWS, Aquifer Protection & Evaluation MAE 6/14/2016

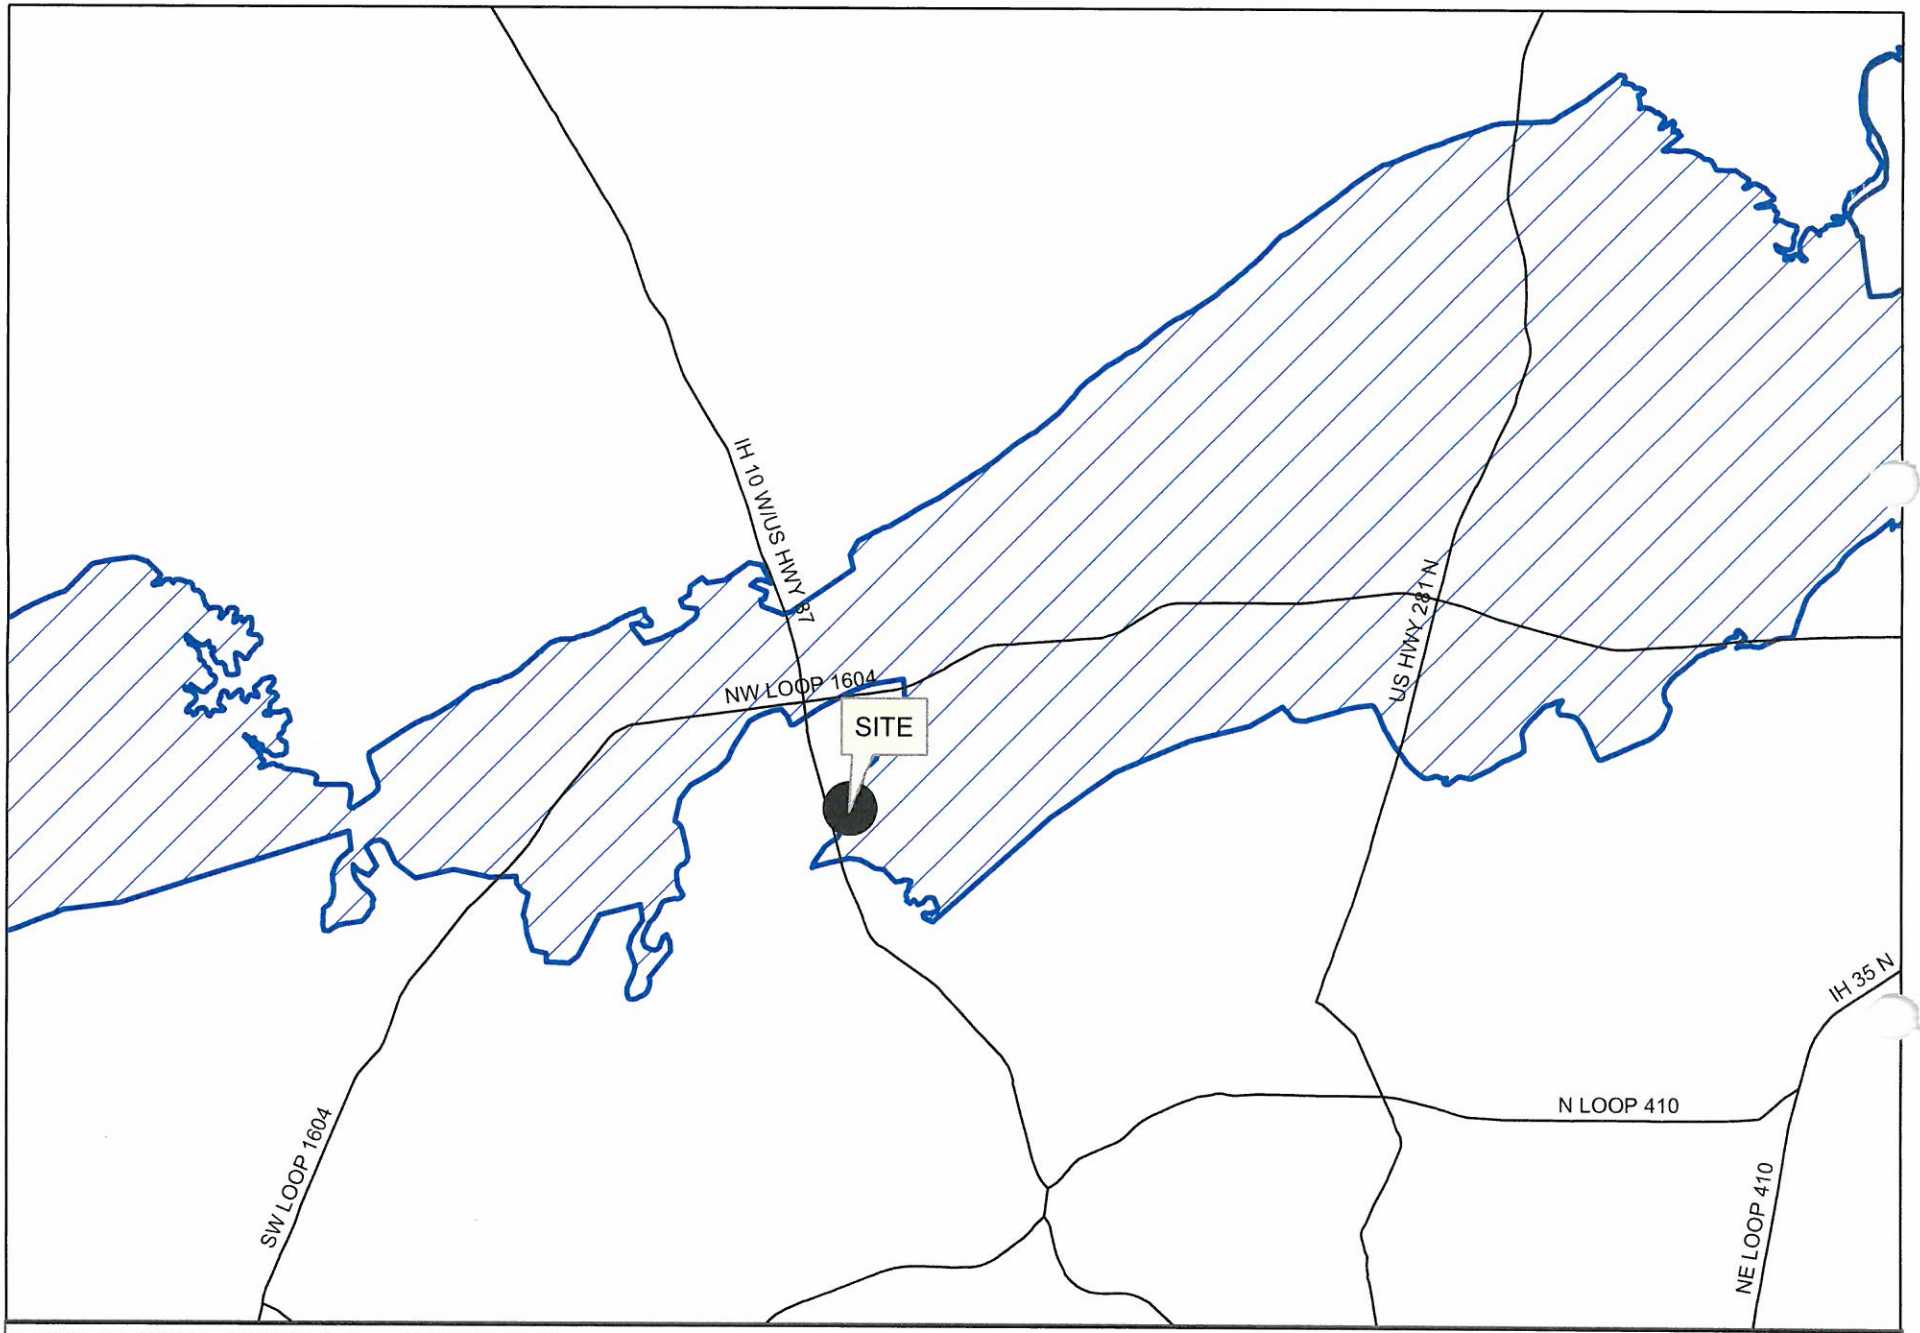

ZONING CASE: Z2016156 (FIGURE 1)
ZONING FILE: BECKWITH VILLAGE
MAP GRID: 168, F2

1 in = 12,500 ft

N

0 3,375 6,750 13,500 20,250 27,000 Feet

Map Prepared by SAWS, Aquifer Protection & Evaluation MAE 6/14/2016