Date: Sep 20, 2016, 8:05am User ID: jmesa
File: P:\81\34\01\Subsurface Utility Information\Utility Conflict Matrix\UTILITY-SARA-CITY.dwg

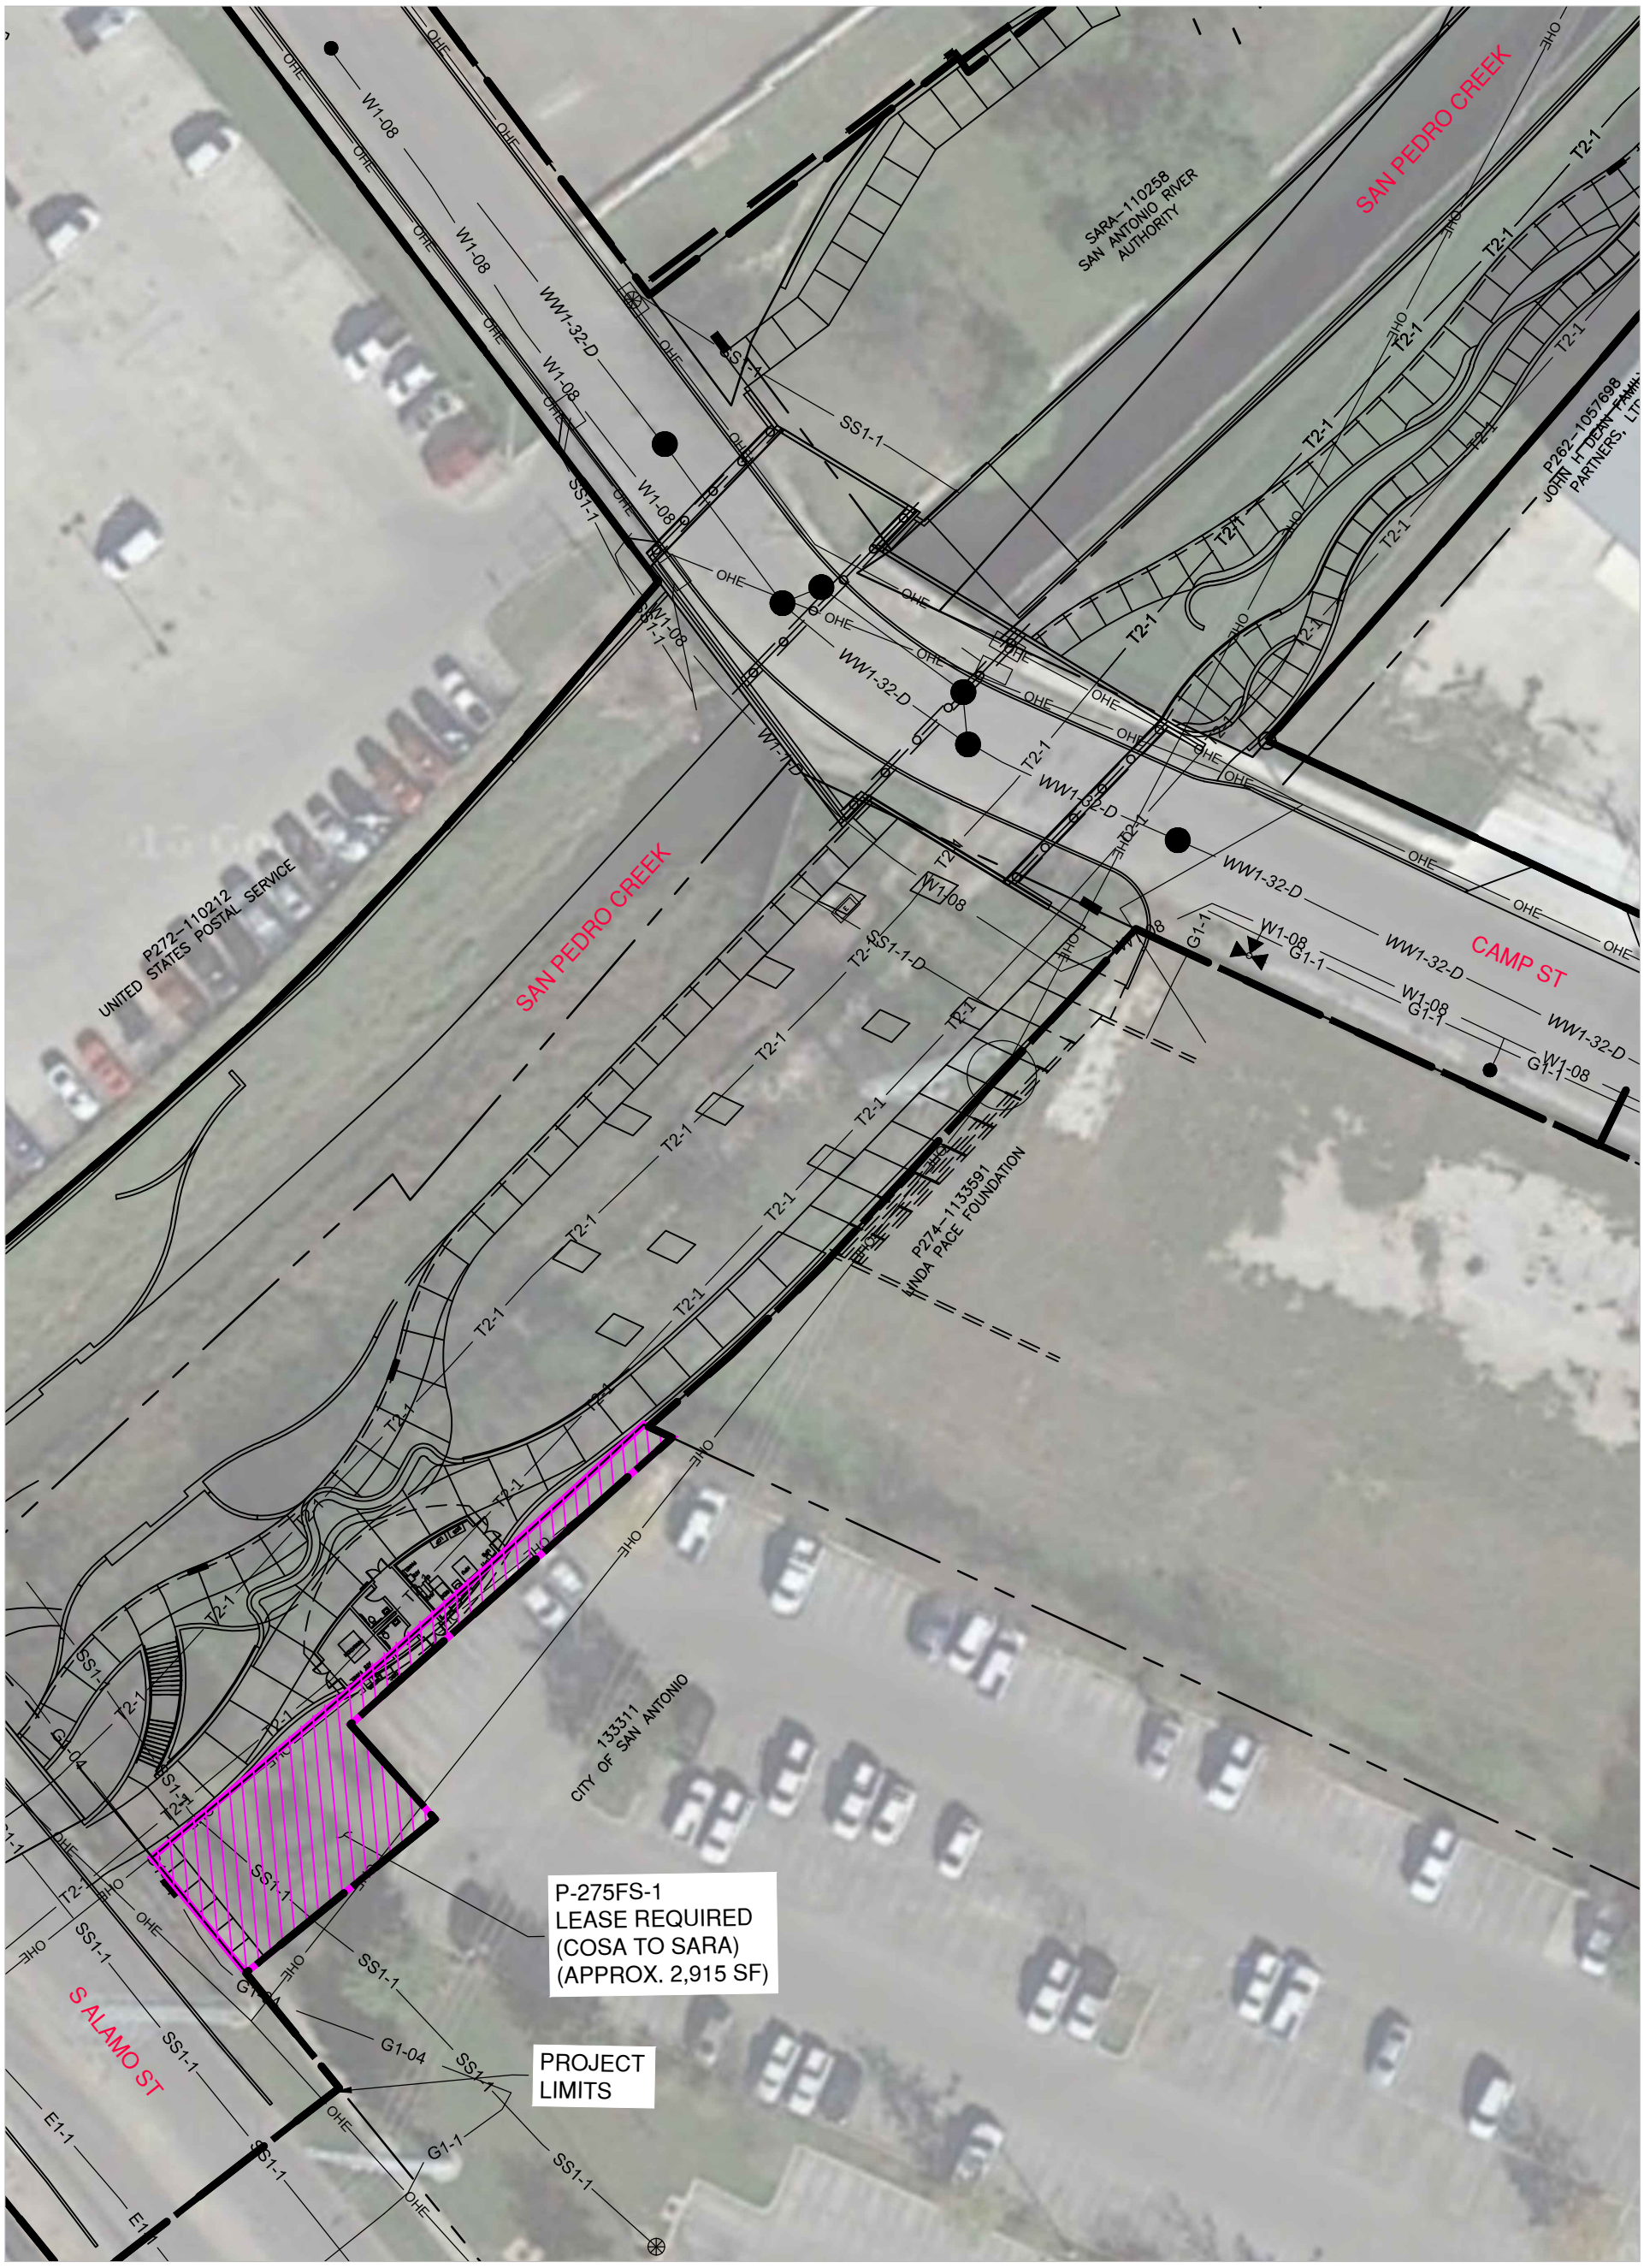

SCALE: 1"= 40'

40' 0' 20' 40'

JOB NO. 8134-01
DATE SEPT 2016
DESIGNER SD
CHECKED SD DRAWN JM
SHEET 1 OF 1

SAN PEDRO CREEK IMPROVEMENTS

SAN ANTONIO, TEXAS

PROPERTY LEASE - EXHIBIT B

PAPE-DAWSON ENGINEERS
SAN ANTONIO | AUSTIN | HOUSTON | FORT WORTH | DALLAS
2000 NW LOOP 410 | SAN ANTONIO, TX 78213 | 210.375.9000
TBPE FIRM REGISTRATION #470 | TBPLS FIRM REGISTRATION #10028800