Z2015300

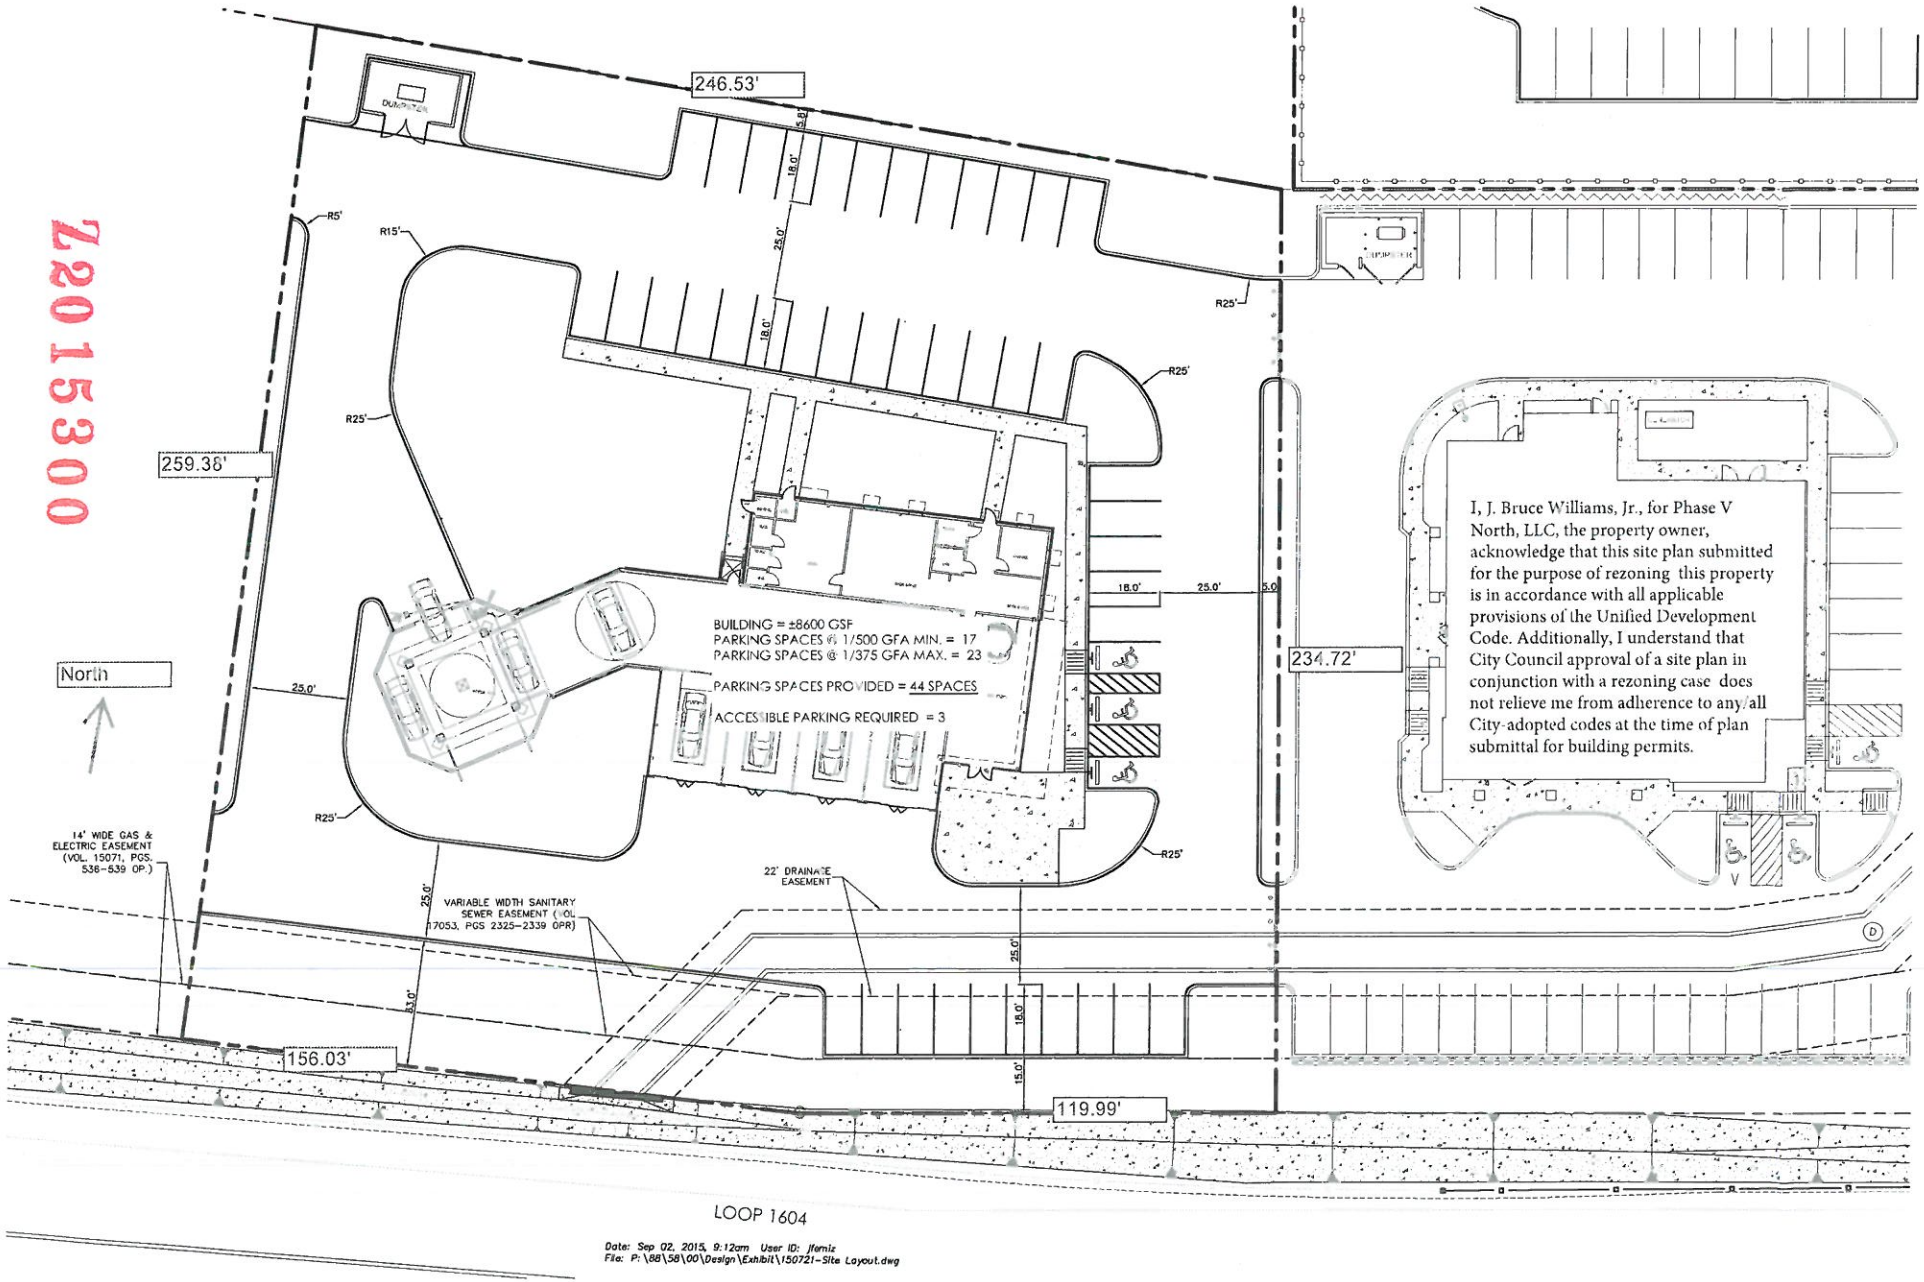

I, J. Bruce Williams, Jr., for Phase V North, LLC, the property owner, acknowledge that this site plan submitted for the purpose of rezoning this property is in accordance with all applicable provisions of the Unified Development Code. Additionally, I understand that City Council approval of a site plan in conjunction with a rezoning case does not relieve me from adherence to any/all City-adopted codes at the time of plan submittal for building permits.

Date: Sep 02, 2015, 9:12am User ID: jfemiz
File: P:\88\58\00\Design\Exhibit\150721-Site Layout.dwg