Z2016233

Z2016233

RECEIVED
2016 AUG 18 PM 3:56
CITY CLERK
CITY OF SAN ANTONIO

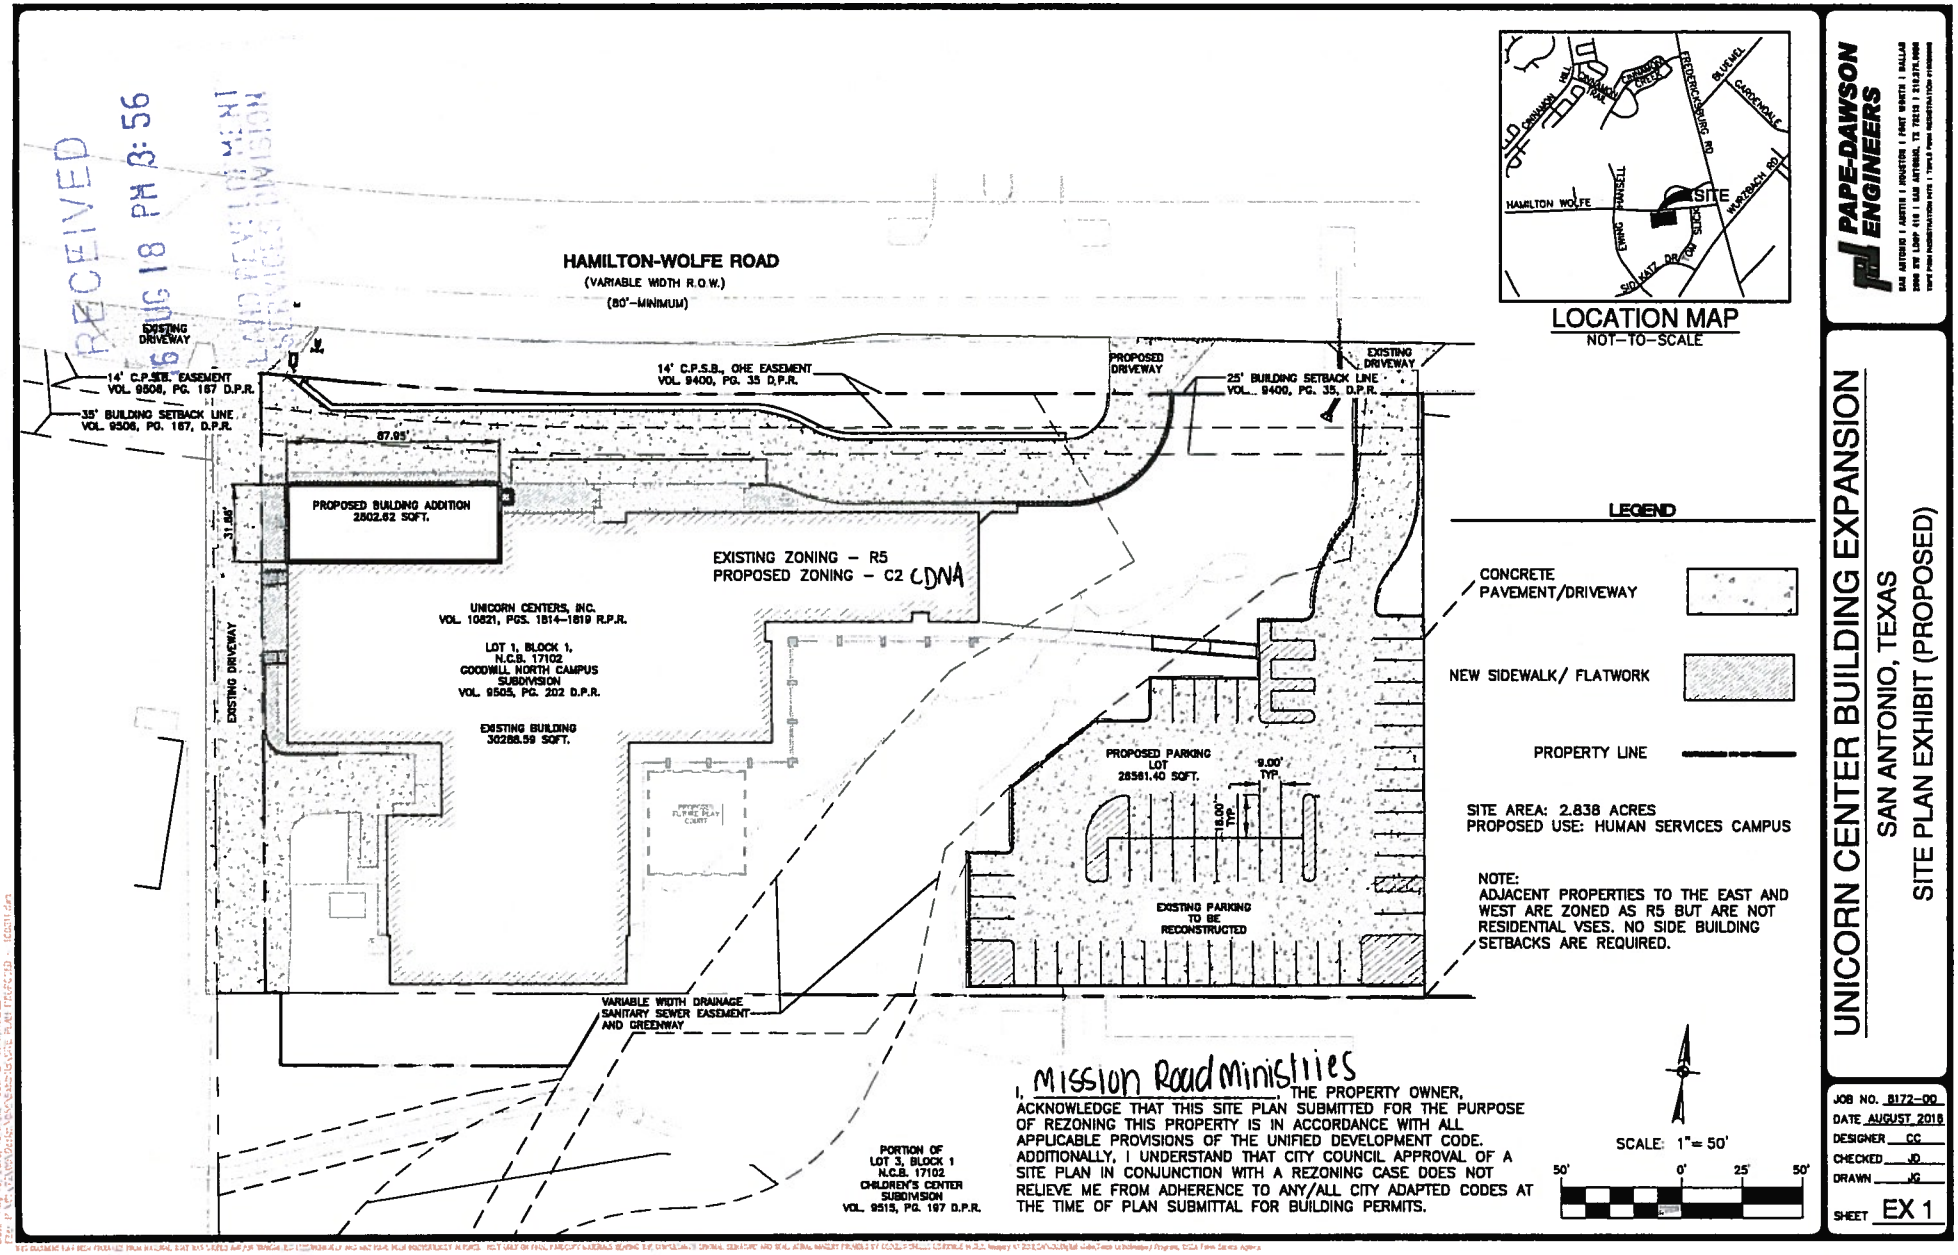

PAPE-DAWSON ENGINEERS

SAN ANTONIO | AUSTIN | HOUSTON | FORT WORTH | DALLAS
2940 NW LOOP 410 | SAN ANTONIO, TX 78230 | 210.375.9000
TBPE FIRM REGISTRATION #470 | TBPLS FIRM REGISTRATION #100288

UNICORN CENTER BUILDING EXPANSION

SAN ANTONIO, TEXAS

SITE PLAN EXHIBIT (PROPOSED)

JOB NO. 8172-00
DATE AUGUST 2016
DESIGNER CC
CHECKED JD
DRAWN JG
SHEET EX 1