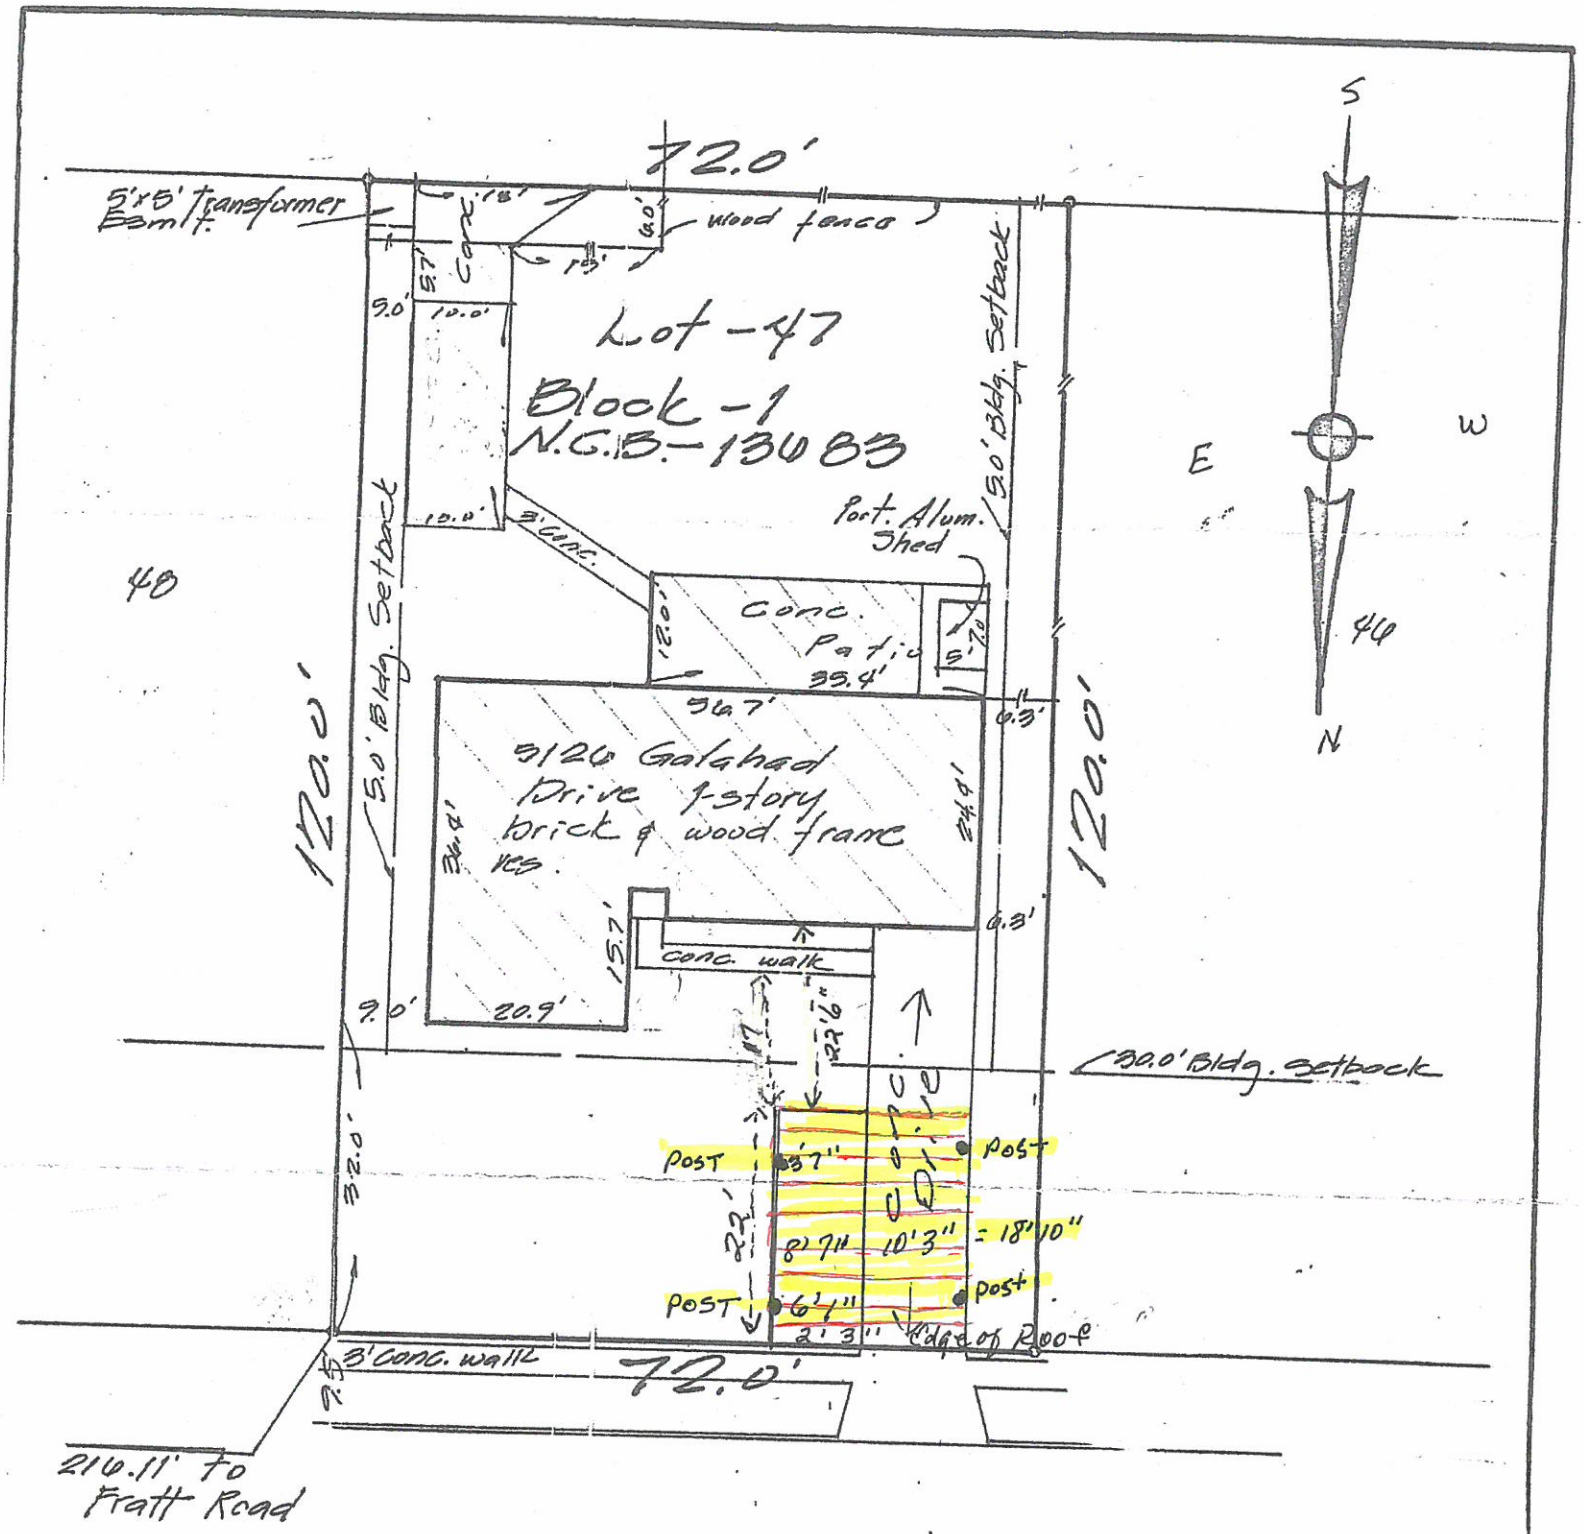

Galahad Drive

(31.0' Pum't ~ 50.0' R.O.W.)

144

FILED FOR RECORD
BLDG OFFICE

Filed for record June 8, A.D., 19 65 at 2:32 o'clock P. M
Recorded & Indexed June 14 A.D., 19 65 at 8:45 o'clock A. M
JAMES W. KNIGHT
County Clerk, Bexar County, Texas
By Pat Pagan Deputy
By Connie M. Wensky

Restrictions Vol 5377 Page 124

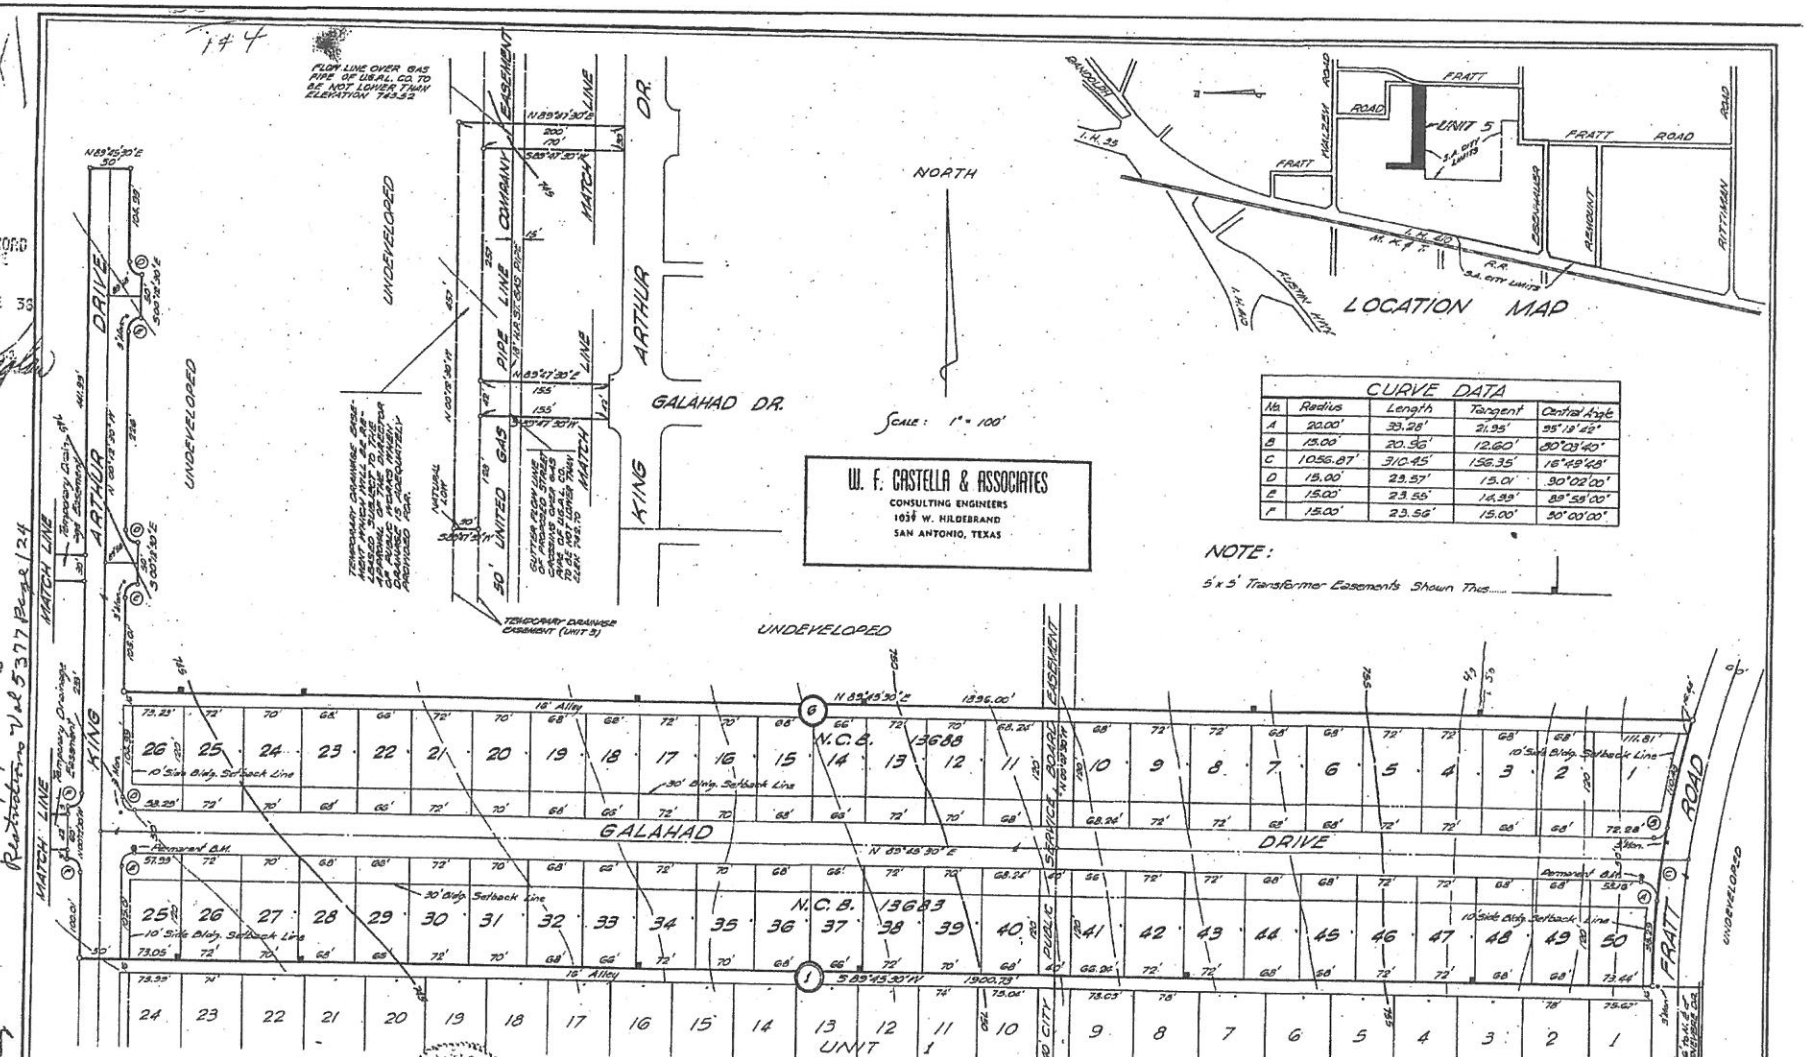

CURVE DATA				
No.	Radius	Length	Tangent	Central Angle
A	20.00'	33.28'	21.95'	95°18'48"
B	15.00'	20.96'	12.60'	80°03'40"
C	1056.87'	310.45'	156.35'	16°49'48"
D	15.00'	23.57'	15.01'	90°02'00"
E	15.00'	23.56'	14.99'	89°58'00"
F	15.00'	23.56'	15.00'	90°00'00"

STATE OF TEXAS
COUNTY OF BEXAR
I HEREBY CERTIFY THAT PROPER ENGINEERING CONSIDERATION HAS BEEN GIVEN THIS PLAT TO THE MATTERS OF STREETS, LOTS, AND DRAINAGE LAYOUT.

W. F. Castella
REGISTERED PROFESSIONAL ENGINEER

SWORN TO AND SUBSCRIBED BEFORE ME THIS THE 29th DAY OF March
A. D., 1965.

Fernando Leos
Fernando Leos NOTARY PUBLIC
BEXAR COUNTY, TEXAS

STATE OF TEXAS
COUNTY OF BEXAR
THE OWNER OF THE LAND SHOWN ON THIS PLAT AND WHOSE NAME IS SUBSCRIBED HERETO, AND IN PERSON OR THROUGH A DULY AUTHORIZED AGENT, ACKNOWLEDGED THAT THIS PLAT WAS MADE FROM AN ACTUAL SURVEY AND DEDICATES TO THE USE OF THE PUBLIC FOREVER ALL STREETS, ALLEYS, PARKS, WATER COURSES, DRAINS, EASEMENTS AND PUBLIC PLACES THEREON SHOWN FOR THE PURPOSES AND CONSIDERATIONS THEREIN EXPRESSED.

HOLM DEVELOPMENT, INC.,
Pat Logan, President

THIS PLAT OF CAMELOT SUBDIVISION UNIT 5 HAS BEEN SUBMITTED TO AND CONSIDERED BY THE PLANNING COMMISSION OF THE CITY OF SAN ANTONIO, TEXAS AND IS HEREBY APPROVED BY SUCH COMMISSION.

DATED THIS May DAY OF April, A.D. 1965
THE PLANNING COMMISSION OF THE CITY OF SAN ANTONIO, TEXAS
BY [illegible] CHAIRMAN
BY [illegible] SECRETARY

SUBDIVISION PLAT
OF
CAMELOT SUBDIVISION
UNIT 5

BEING A SUBDIVISION PLAT OF 14.784 ACRES OUT OF 111.176 ACRES IN THE G. RODRIGUEZ SURVEY NO. 132, ABSTRACT NO. 610, COUNTY BLOCK 5077, BEXAR COUNTY, TEXAS.

THE DIRECTOR OF PUBLIC WORKS OF THE CITY OF SAN ANTONIO HEREBY CERTIFIES THAT THIS SUBDIVISION PLAT CONFORMS TO ALL REQUIREMENTS OF THE SUBDIVISION REGULATIONS AS TO WHICH THIS APPROVAL IS REQUIRED.

DIRECTOR OF PUBLIC WORKS
BY VP Newman

STATE OF TEXAS
COUNTY OF BEXAR
BEFORE ME, THE UNDERSIGNED AUTHORITY ON THIS DAY PERSONALLY APPEARED Pat Logan, President, KNOWN TO ME TO BE THE PERSON WHOSE NAME IS SUBSCRIBED TO THE FOREGOING INSTRUMENT, AND ACKNOWLEDGED TO ME THAT HE EXECUTED THE SAME FOR THE PURPOSES AND CONSIDERATIONS THEREIN EXPRESSED AND IN THE CAPACITY THEREIN STATED.
GIVEN UNDER MY HAND AND SEAL OF OFFICE THIS 29th DAY OF March, A.D. 1965

Fernando Leos
Fernando Leos NOTARY PUBLIC
BEXAR COUNTY, TEXAS

STATE OF TEXAS
COUNTY OF BEXAR
I HEREBY CERTIFY THAT THIS PLAT IS TRUE AND CORRECT AND WAS PREPARED FROM AN ACTUAL SURVEY OF THE PROPERTY MADE UNDER MY SUPERVISION ON THE GROUND.

W. F. Castella
REGISTERED PROFESSIONAL ENGINEER
OR
REGISTERED PUBLIC SURVEYOR

SWORN TO AND SUBSCRIBED BEFORE ME THIS THE 29th DAY OF March
A. D. 1965

Fernando Leos
Fernando Leos NOTARY PUBLIC
BEXAR COUNTY, TEXAS

STATE OF TEXAS
COUNTY OF BEXAR
I, , COUNTY CLERK OF SAID COUNTY, DO HEREBY CERTIFY THAT THE FOREGOING INSTRUMENT OF WRITING WITH ITS CERTIFICATE OF AUTHENTICATION WAS FILED FOR RECORD IN MY OFFICE, ON THE DAY OF
A. D. AT M. AND DULY RECORDED THE DAY OF
A. D. AT M. IN THE RECORDS OF
OF SAID COUNTY, IN BOOK VOLUME ON PAGE
IN TESTIMONY WHEREOF, WITNESS MY HAND AND OFFICIAL SEAL OF OFFICE, THIS DAY OF A. D. COUNTY CLERK, BEXAR COUNTY, TEXAS
BY , DEPUTY
P. A. CO.

662943 JUN 8 '65 VOL 5300 144