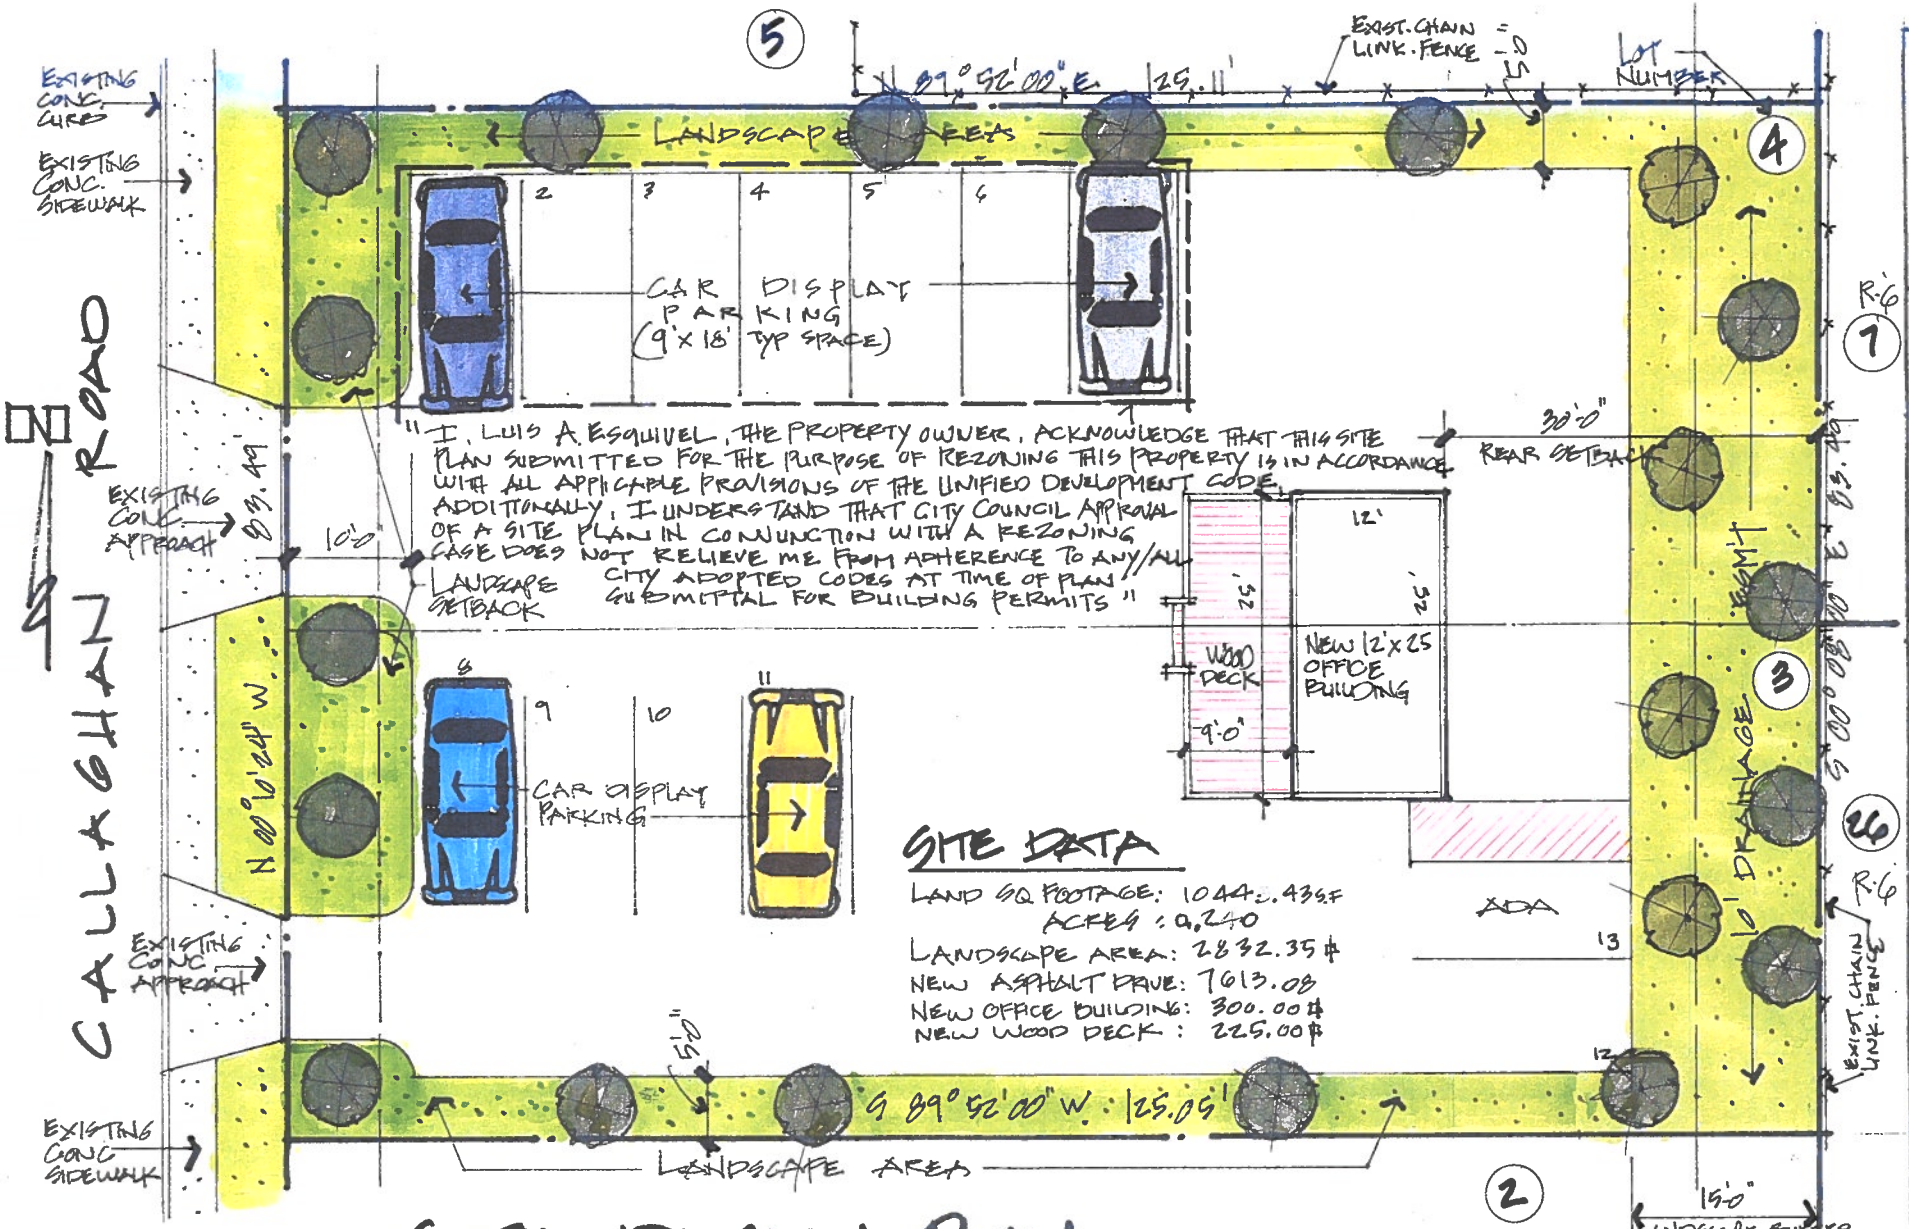

SITE DESIGN PLAN

SCALE: 1" = 10'-0"

LOT 3 & 4 BLOCK - 4 NCB 13955. EXISTING ZONING - C-2NA

SITE DATA

LAND SQ FOOTAGE: 10442.43 SF
ACRES: 0.240
LANDSCAPE AREA: 2832.35 SF
NEW ASPHALT DRIVE: 7613.08
NEW OFFICE BUILDING: 300.00 SF
NEW WOOD DECK: 225.00 SF

ALL RIGHTS RESERVED
ALL AS SHOWN, LISTED OR DESCRIBED HEREIN, SETS FORTH ARE THE SOLE PROPERTY OF DESIGN PLUS AND ARE COPYRIGHTED PROPERTY OF DESIGN PLUS AND MAY NOT BE USED, REPRODUCED OR DISTRIBUTED WITHOUT WRITTEN CONSENT

DESIGN PLUS
(210) 349-9004
SAN ANTONIO, TEXAS 78287
RUBEN V. CONTRERAS

A PROPOSED CAR SALES
EL GUERO AUTO SALES
1934 CALLAGHAN RD SA TEX

FB
DATE
DRAWN BY ROP
SHT A-1