Property: 0.771 acres out of W Loop 1604
Acreage: 0.771
Current Zoning: C-2 MNA MLOD-2 MLR-2 AHOD & C-3 MNA MLOD-2 MLR-2 AHOD
Proposed Zoning: C-2 CD MNA MLOD-2 MLR-2
Land Use Plan: West Sector
Land Use Designation: Regional Center

Z-2018-900048 CD

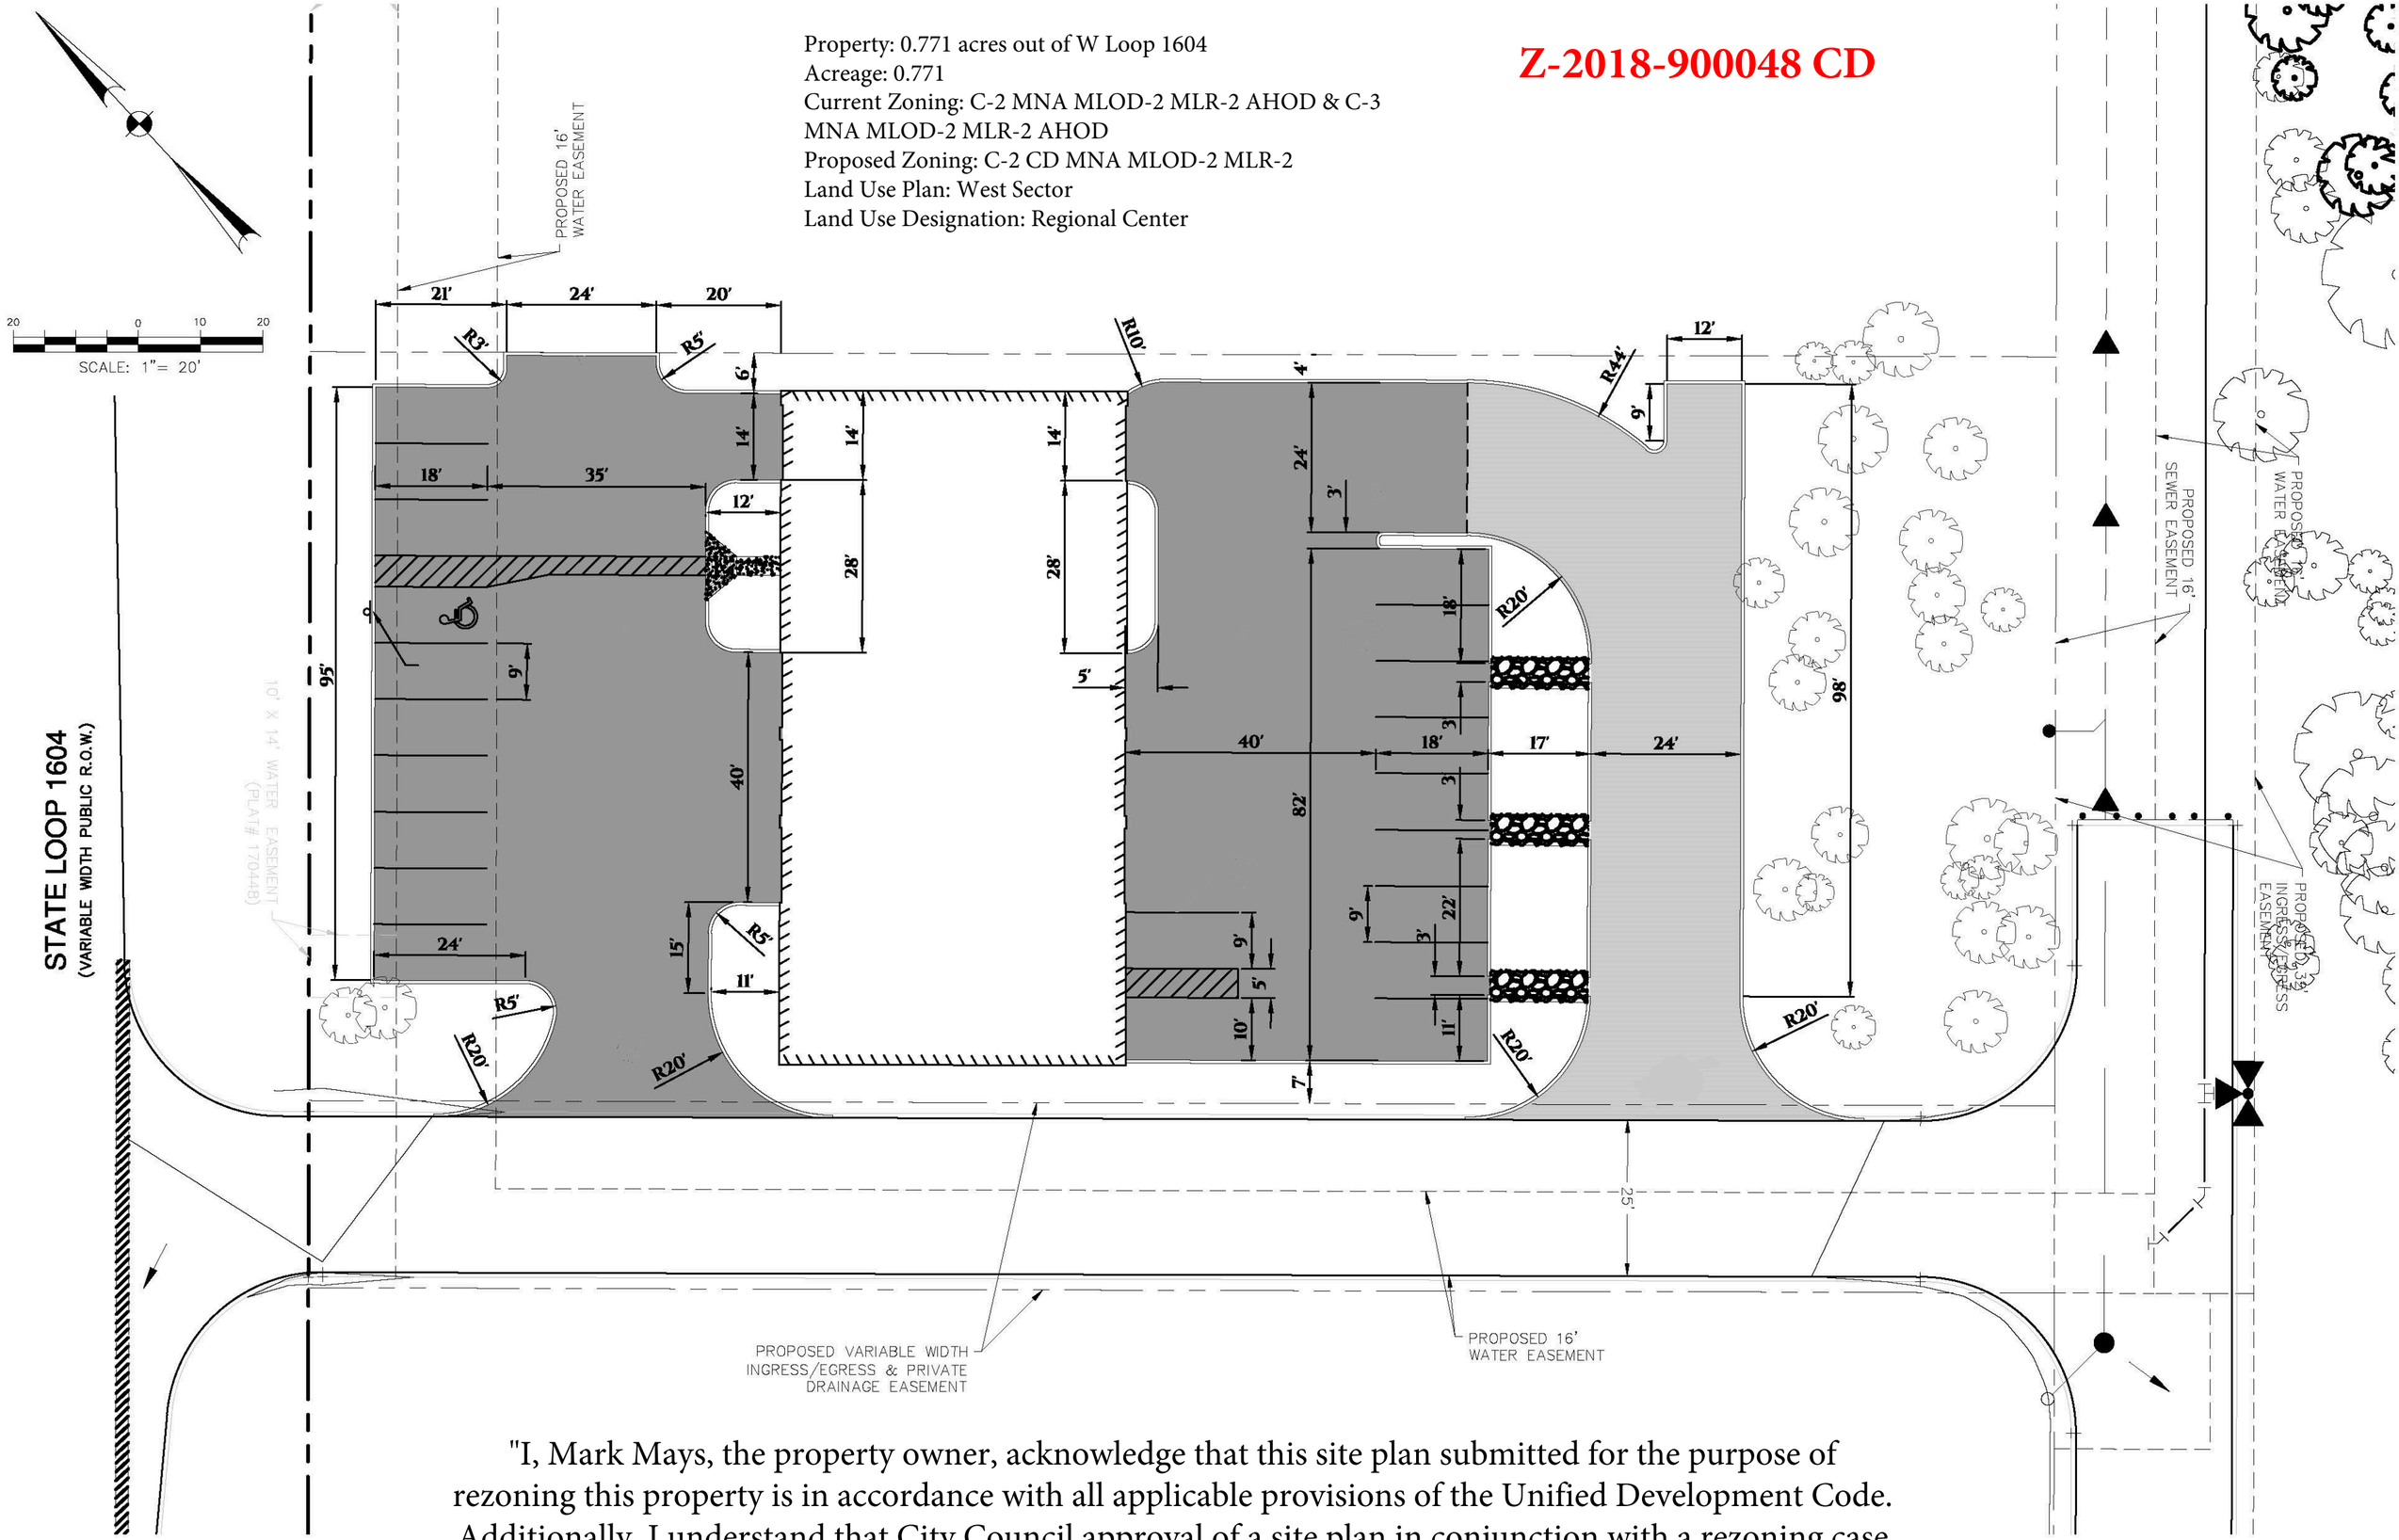

"I, Mark Mays, the property owner, acknowledge that this site plan submitted for the purpose of rezoning this property is in accordance with all applicable provisions of the Unified Development Code. Additionally, I understand that City Council approval of a site plan in conjunction with a rezoning case does not relieve me from adherence to any/all City-adopted Codes at the time of plan submittal for building permits.