☐7. The following statement: "I, J.K. Timbon, the property owner, acknowledge that this site plan submitted for the purpose of rezoning this property is in accordance with all applicable provisions of the Unified Development Code. Additionally, I understand that City Council approval of a site plan in conjunction with a rezoning case does not relieve me from adherence to any/all City-adopted Codes at the time of plan submittal for building permits.

Z-10700071

R-6 to IDZ-1 for three units

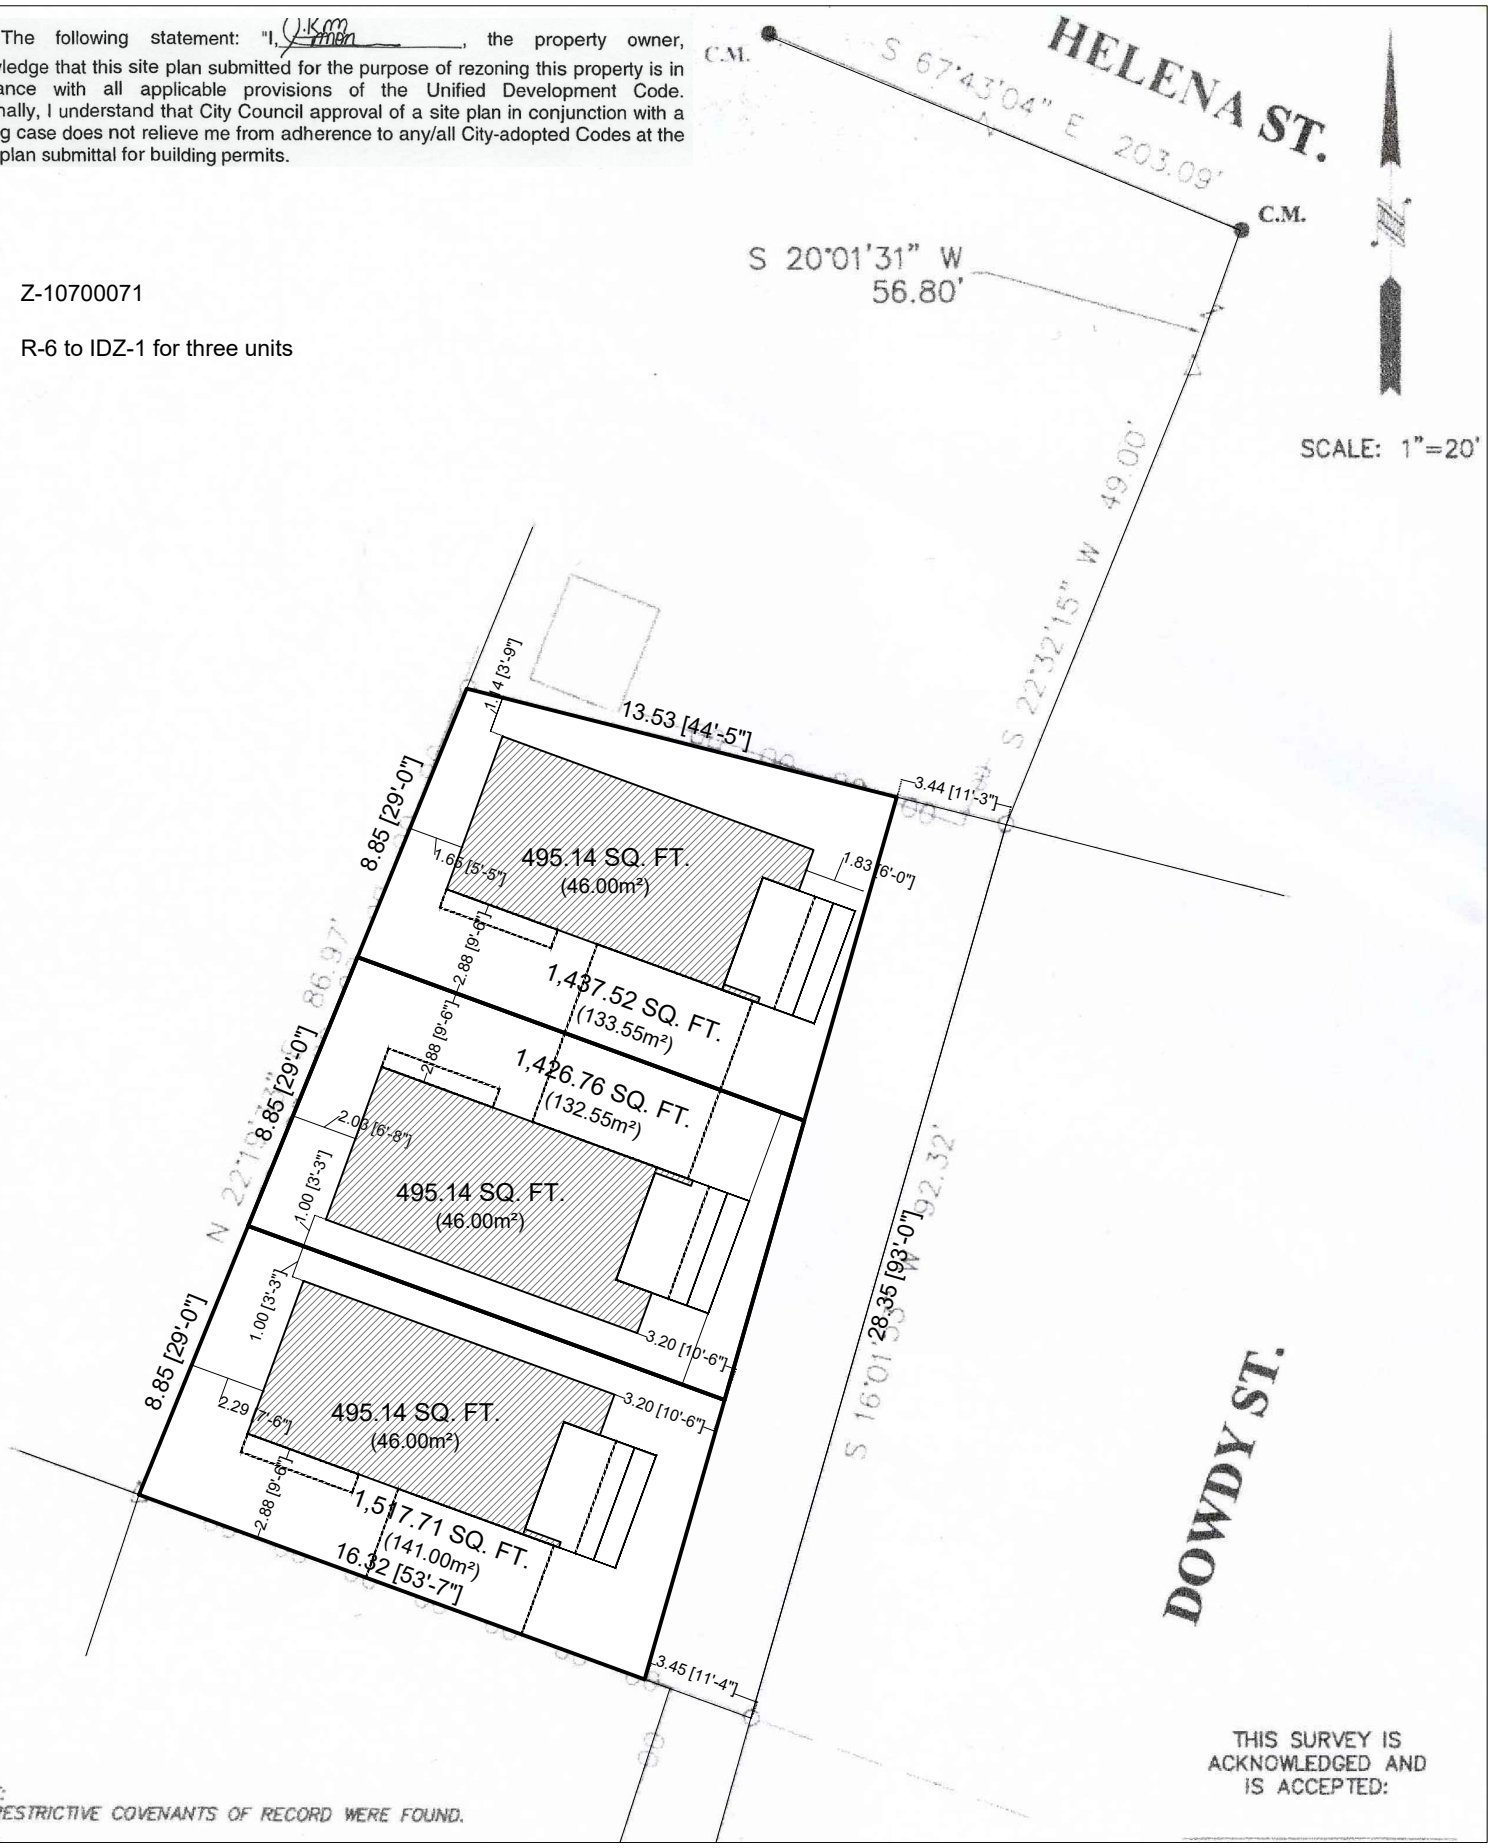

NOTE:
NO RESTRICTIVE COVENANTS OF RECORD WERE FOUND.

THIS SURVEY IS ACKNOWLEDGED AND IS ACCEPTED: